Revisions

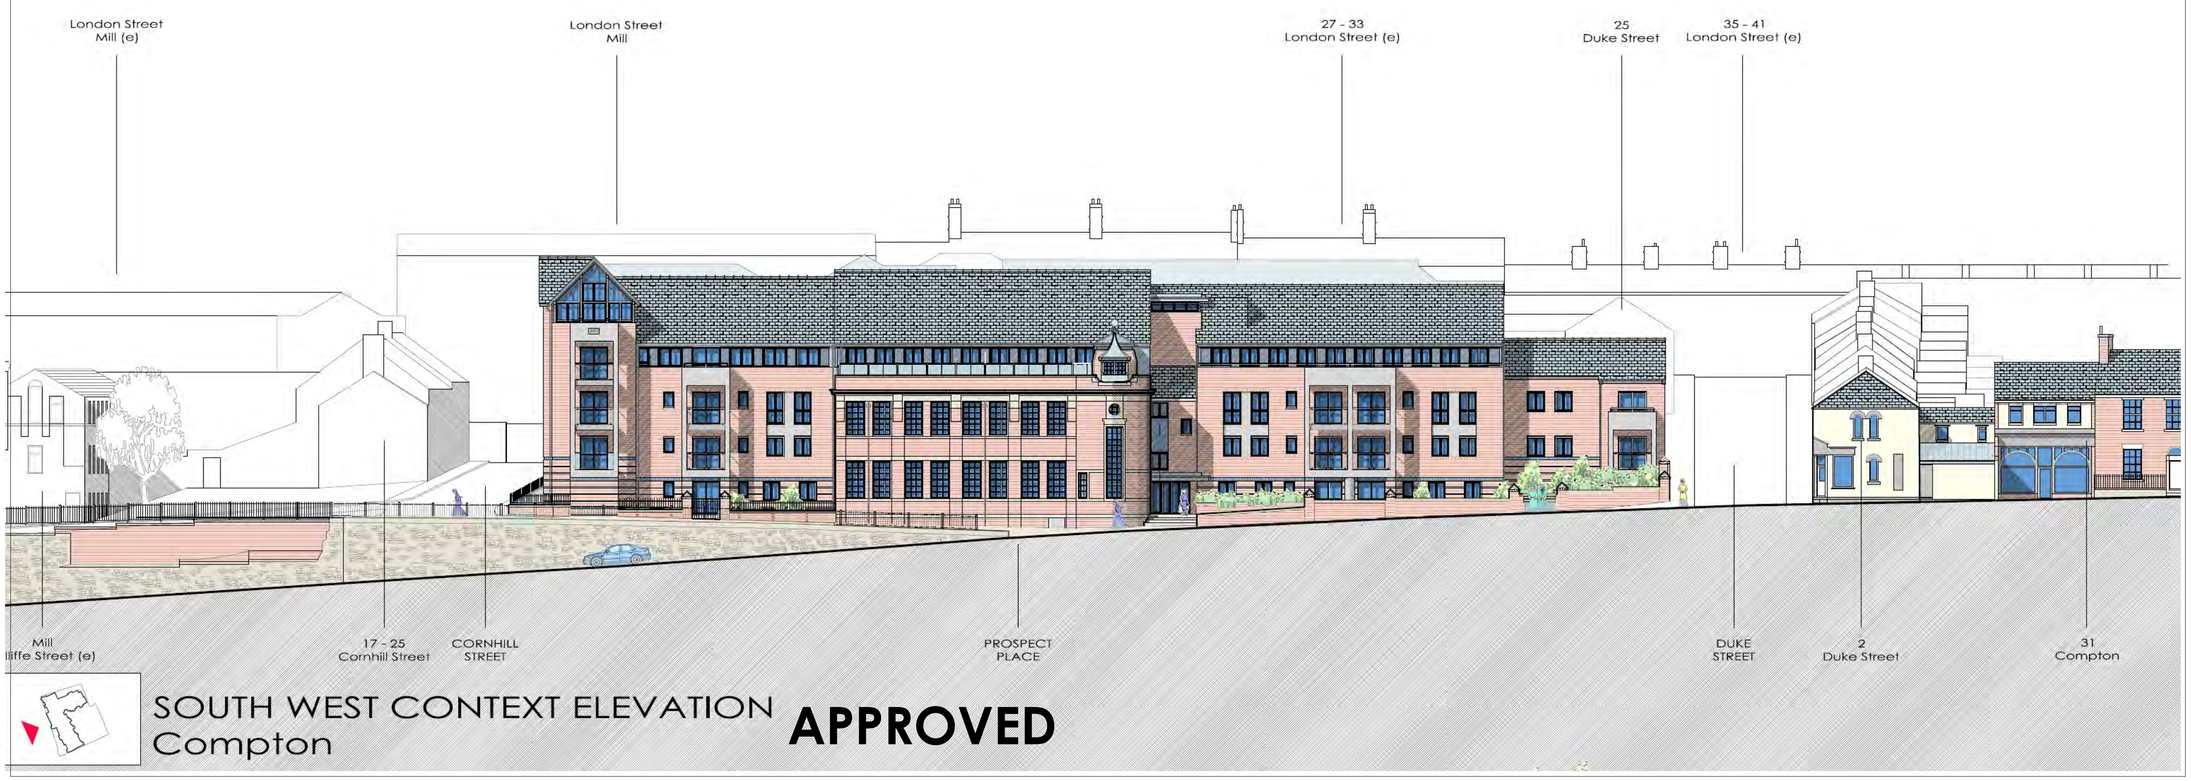

SOUTH WEST CONTEXT ELEVATION
Compton

APPROVED



SOUTH WEST ELEVATION
Compton

PROPOSED

ALL DIMENSIONS TO BE CHECKED ON SITE
DO NOT SCALE THIS DRAWING - WORK TO FIGURED DIMENSIONS ONLY
REPORT DISCREPANCIES TO THE ARCHITECT AT ONCE BEFORE PROCEEDING
COPYRIGHT ACT APPLIES

ADLINGTON
Independent living with care

Project Title
Compton Mill
LEEK

Drawing Title
COMPARISON ELEVATION 1 - COMPTON

Date	Scale	Drawn
Jan 2017	1:200@A1	BRJ

Drawing Number
03840-P2- 113 *
Rev