
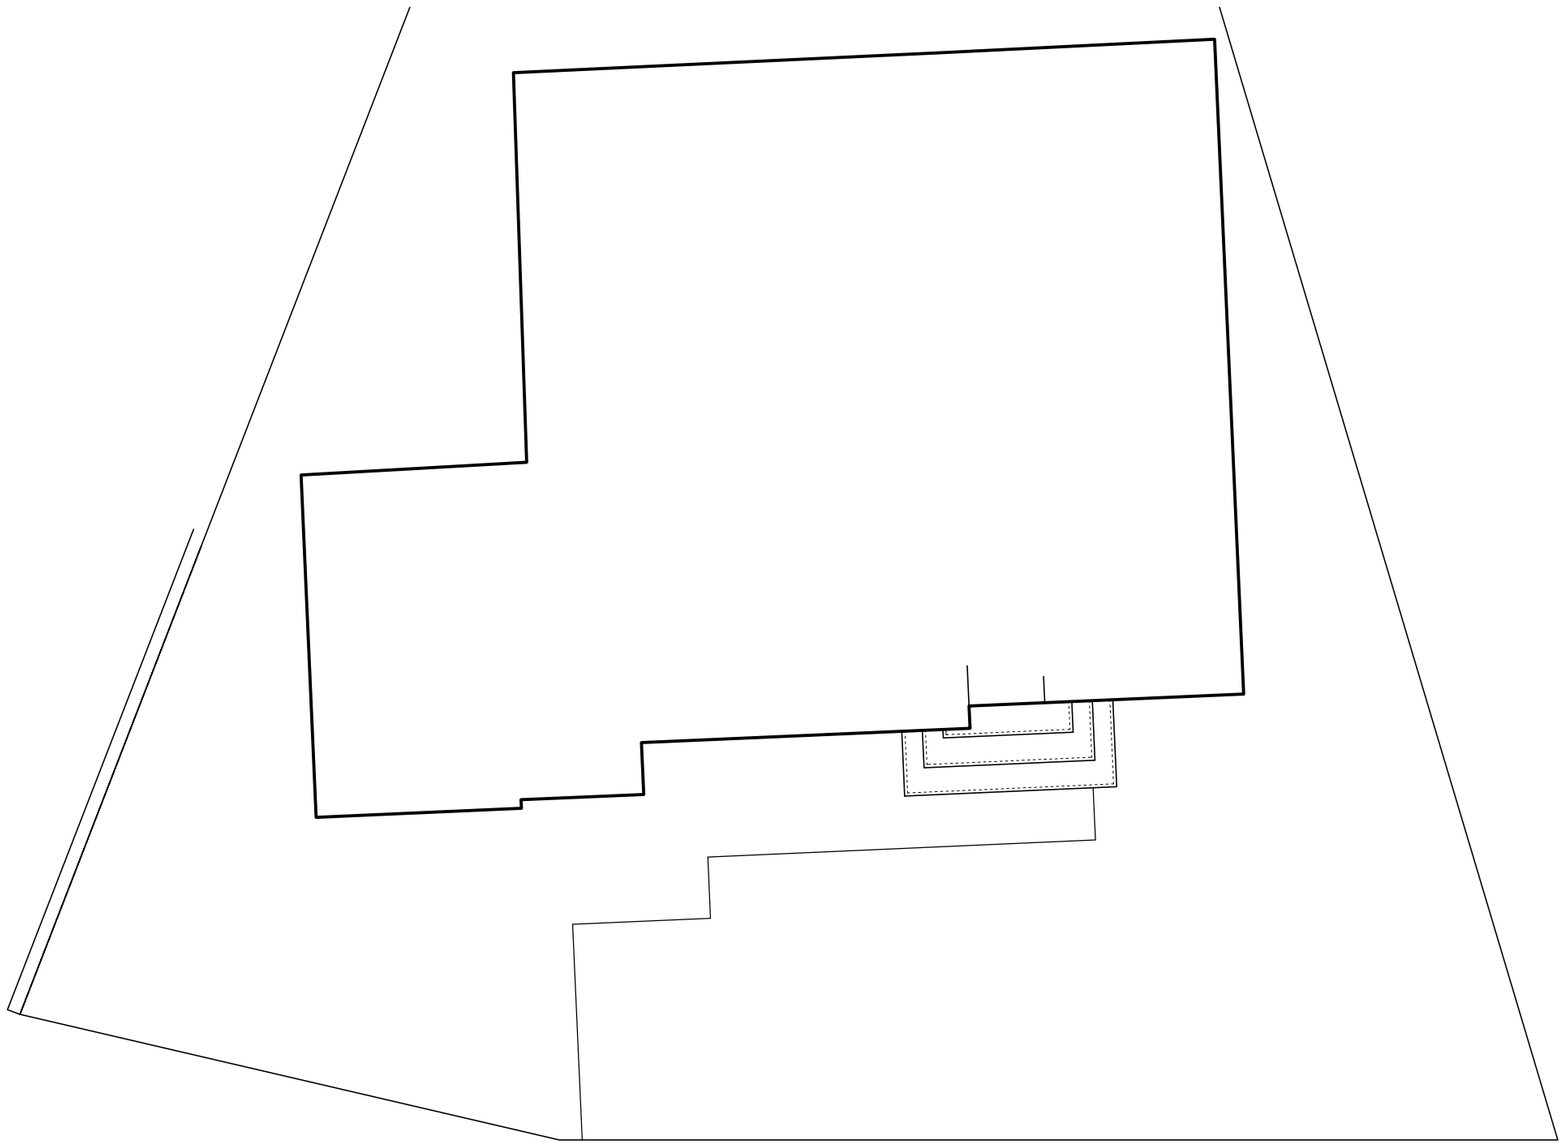



EXISTING SITE LAYOUT

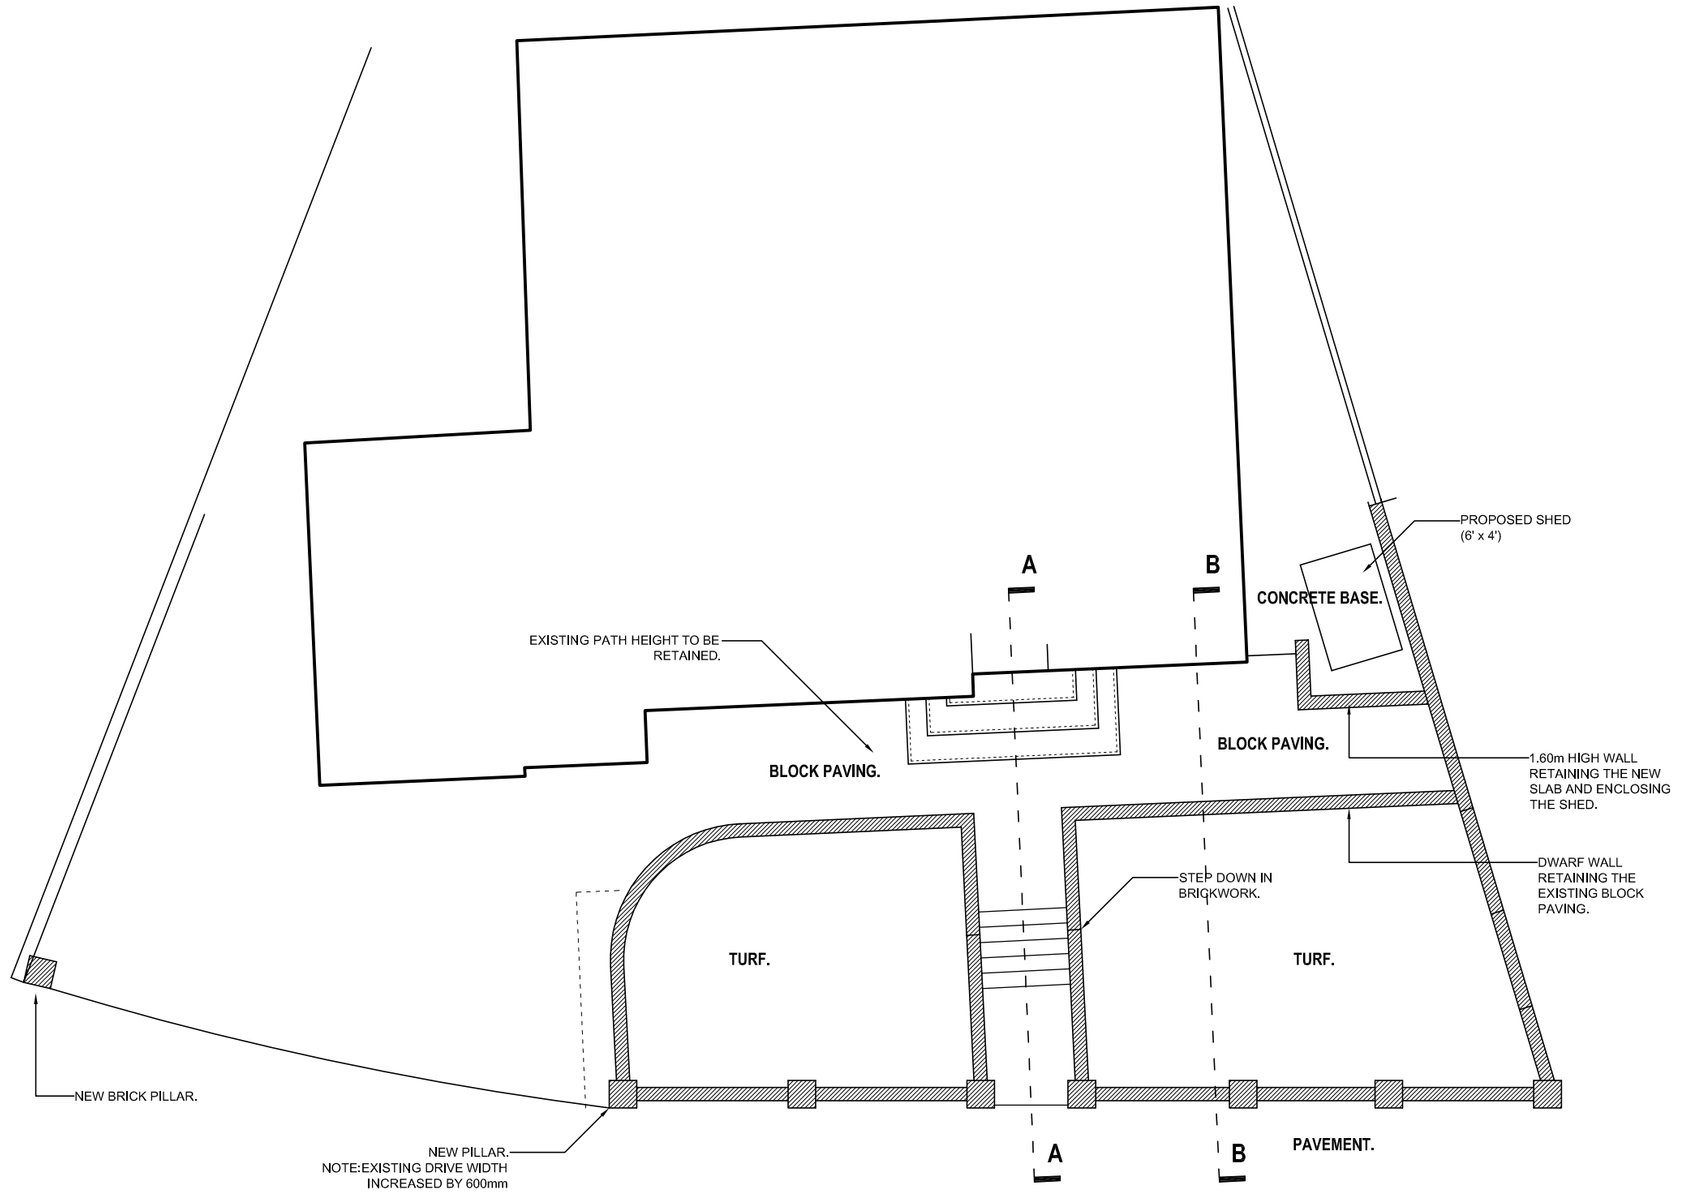


PROPOSED SITE LAYOUT

0 1 5 10


SCALE 1:100 @ A2

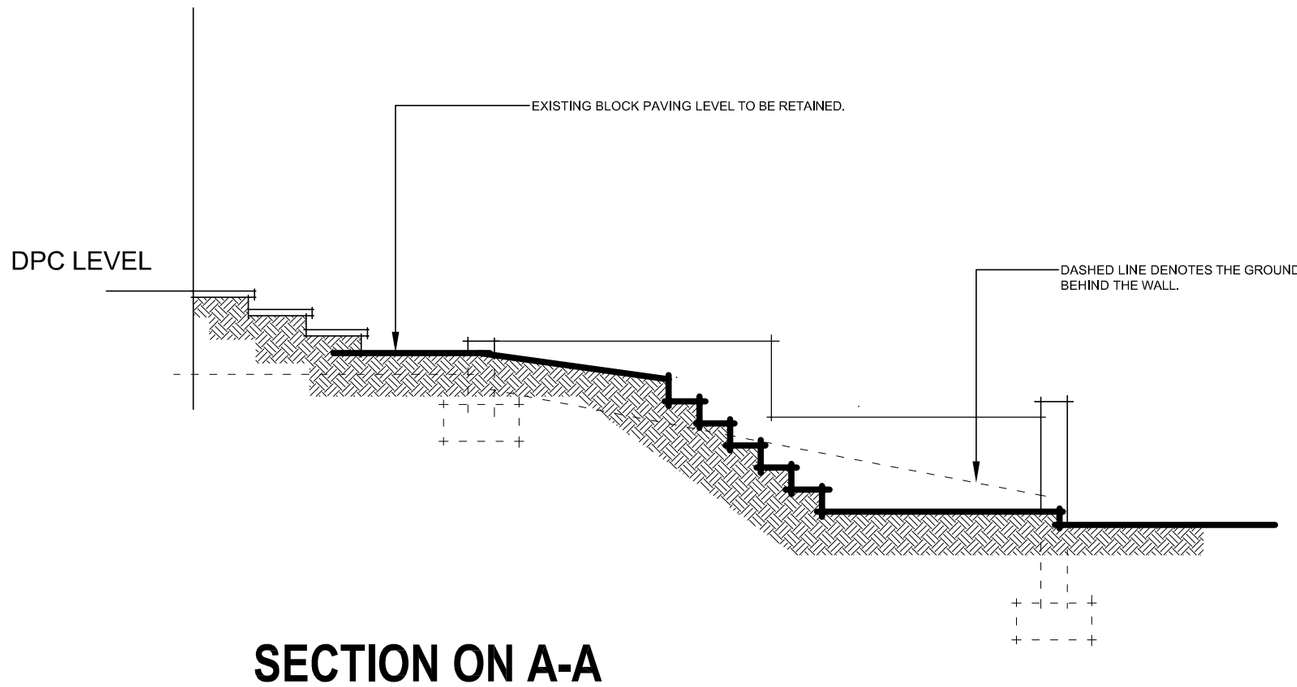

SECTION ON A-A

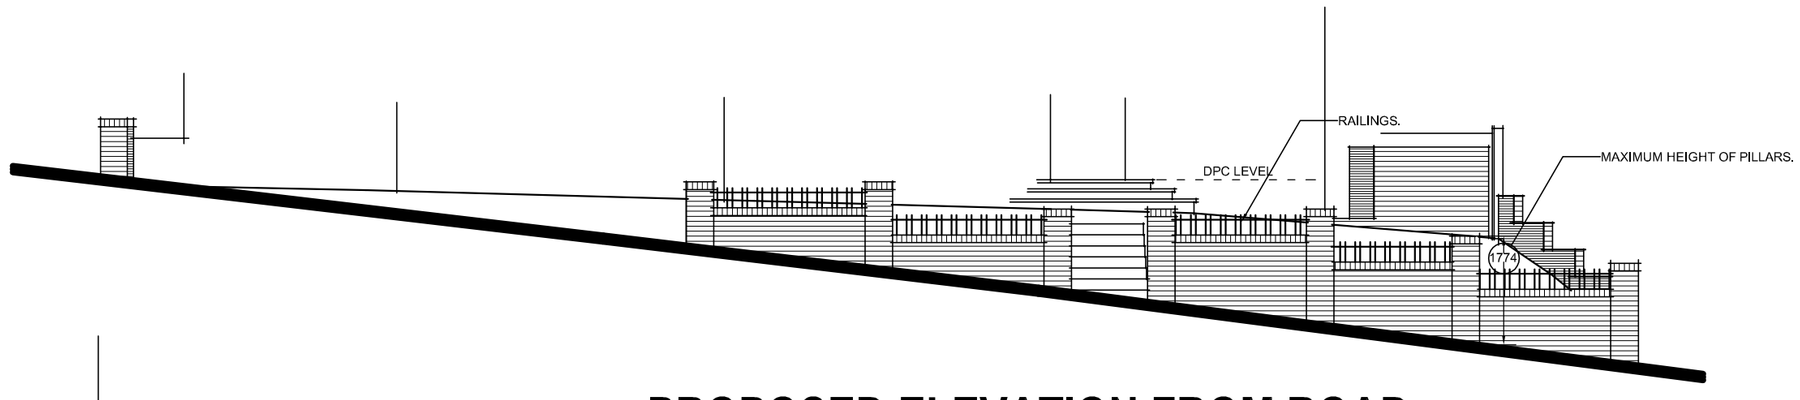

PROPOSED ELEVATION FROM ROAD

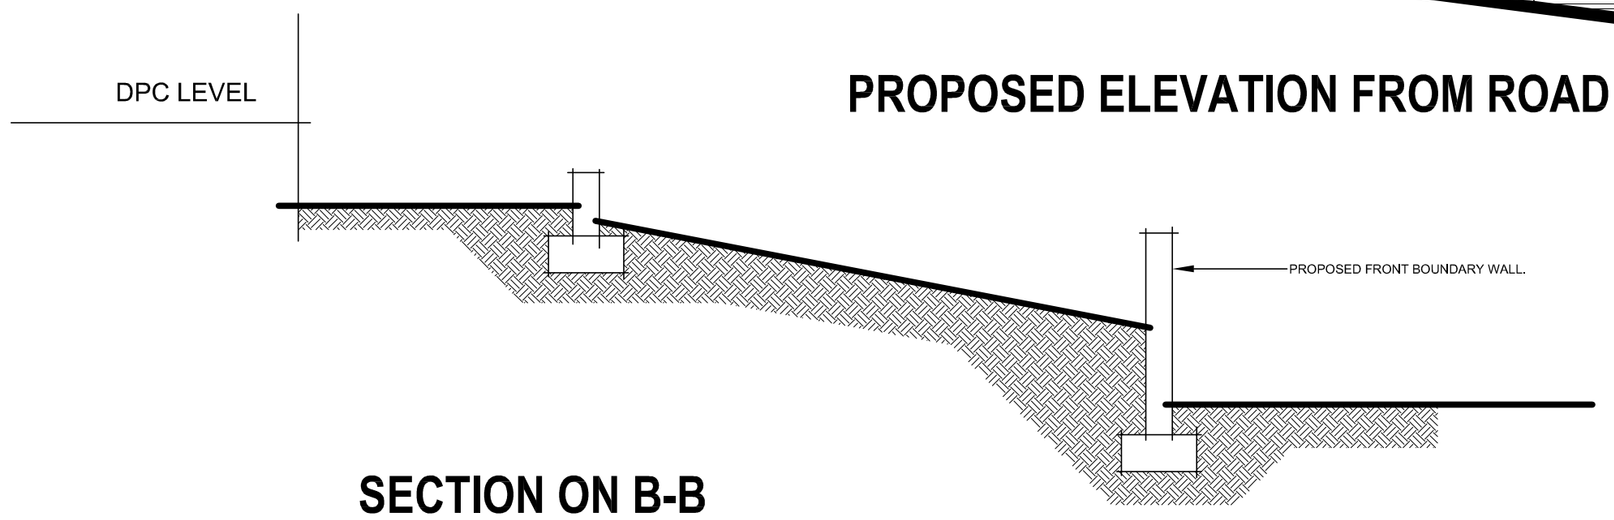

SECTION ON B-B

Project:

New Front Boundary Wall, at:
24 Hazelwood Road, Endon, Stoke on Trent, Staffs, ST9 9DA.

Title:

Existing & Proposed Floor Plans & Elevations.

Client:

Mr I. Drummond,
24 Hazelwood Road, Endon, Stoke on Trent, Staffs, ST9 9DA.

Date:	Scale:	Drawing No.	Rev
April 2017	**1:50 & 1:100 @ A2**	**1101/ A2/01**	