
Proposed Windows - Corner Cottage, Aton

Drawing Number 003
Scale 1:50
April 2017
Churnet Valley Joinery Ltd.
Paper Size A3

East Elevation

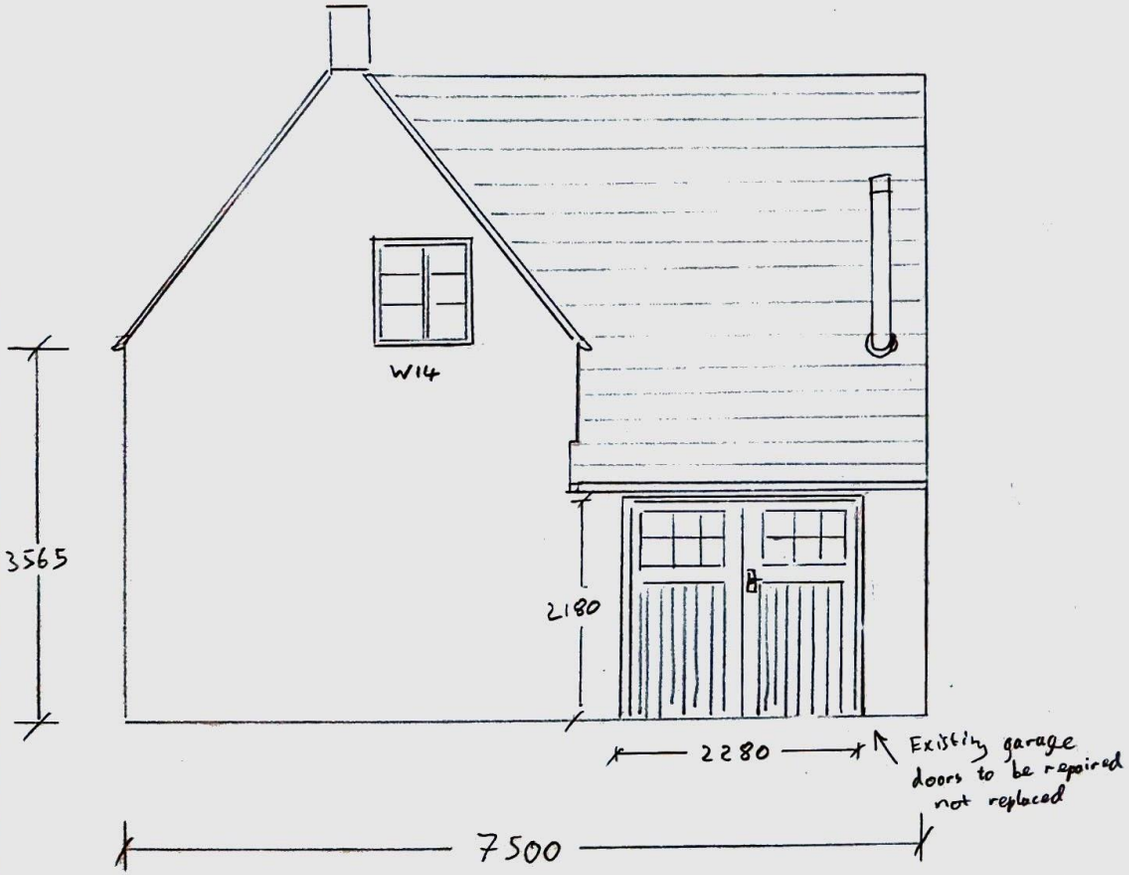

West Elevation

