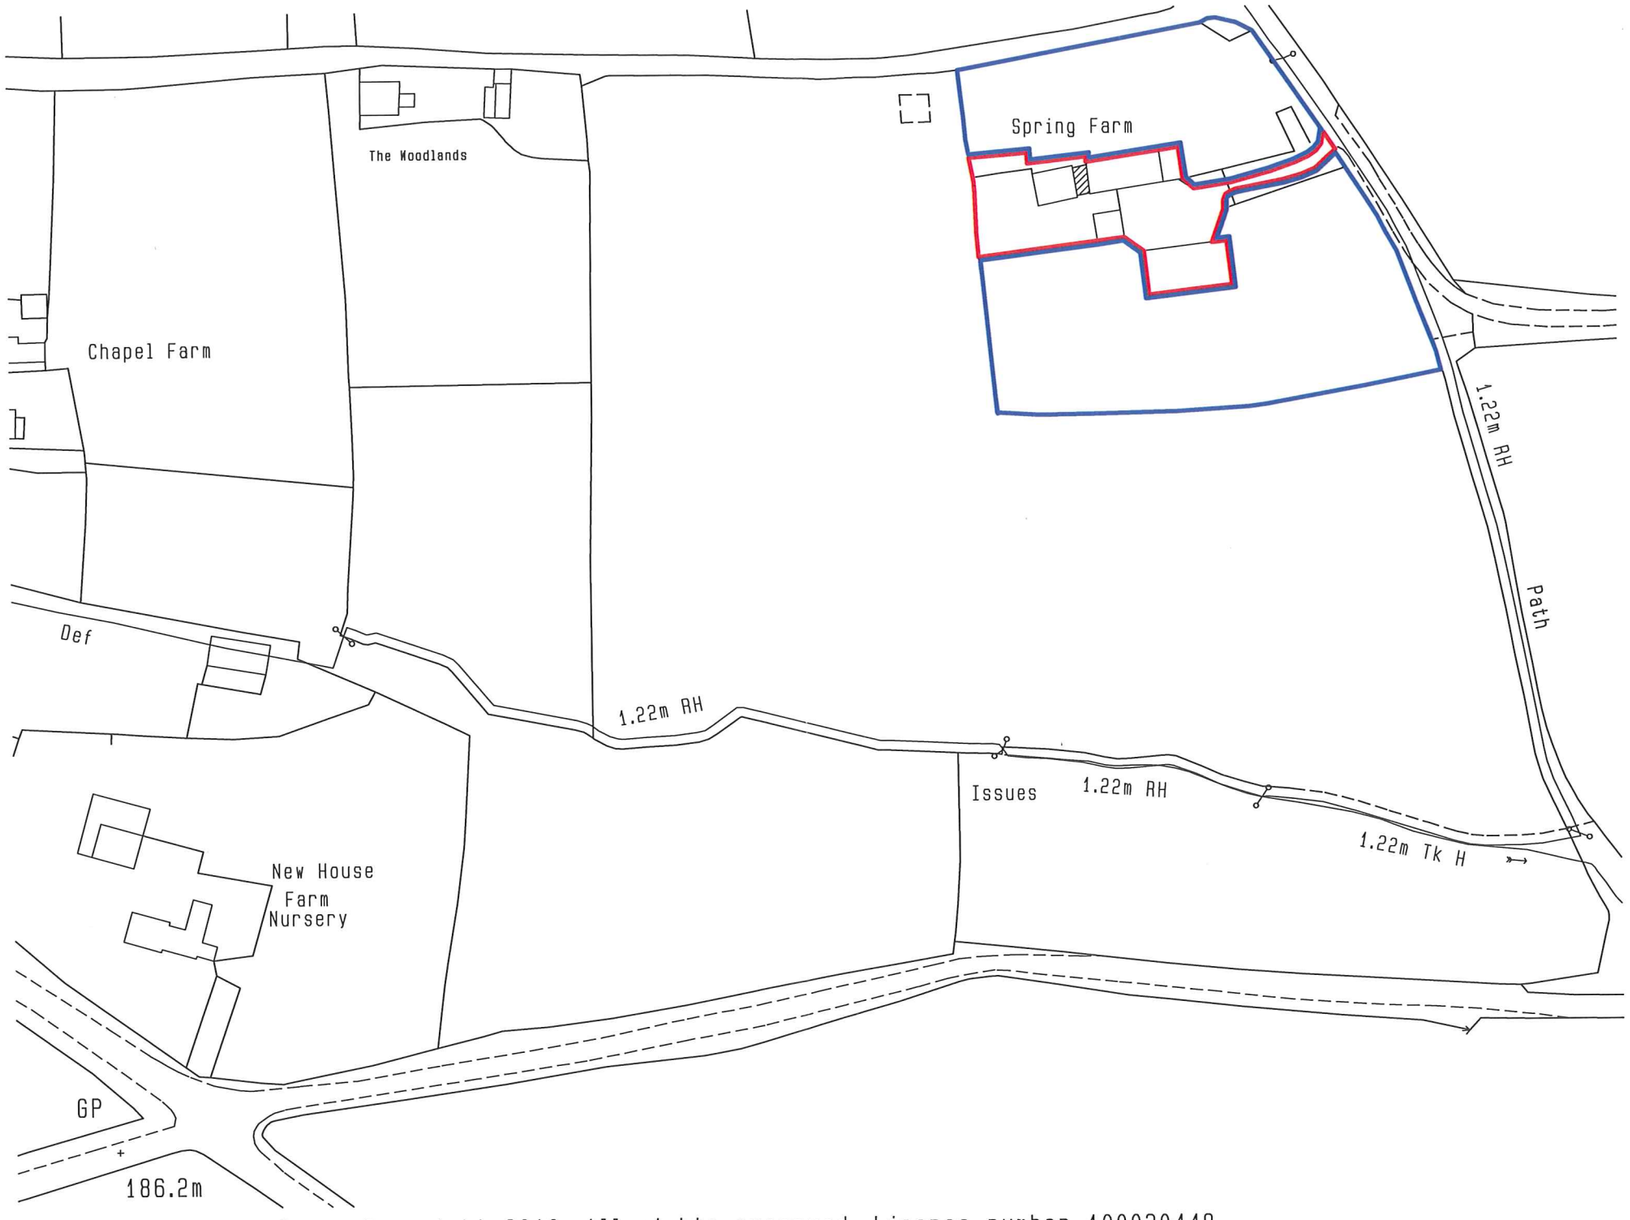

Ordnance Survey Crown Copyright 2010. All rights reserved. Licence number 100020449

all heights, sizes and dimensions should be checked on site by the contractor before any work is put in hand

figured dimensions should be taken in preference to scaling and any errors or omissions reported to the architect at once

Mr & Mrs J. Shenton

Extension & Alterations to Spring Farm Winnothdale

Location Plan

1:1250

2656-06

Smytheman Architectural Services
12 High Street
Tean, Stoke-on-Trent
Staffs ST10 4DZ
telephone 01538 722097
facsimile 01538 722185
email mail@smytheman.co.uk

This drawing has been prepared in accordance with the C.D.M. (Construction Design and Management) Regulations and all foreseeable design risks to those involved or affected by construction have been avoided wherever possible.

10/00157/FUL 26 FEB 2010 - SM