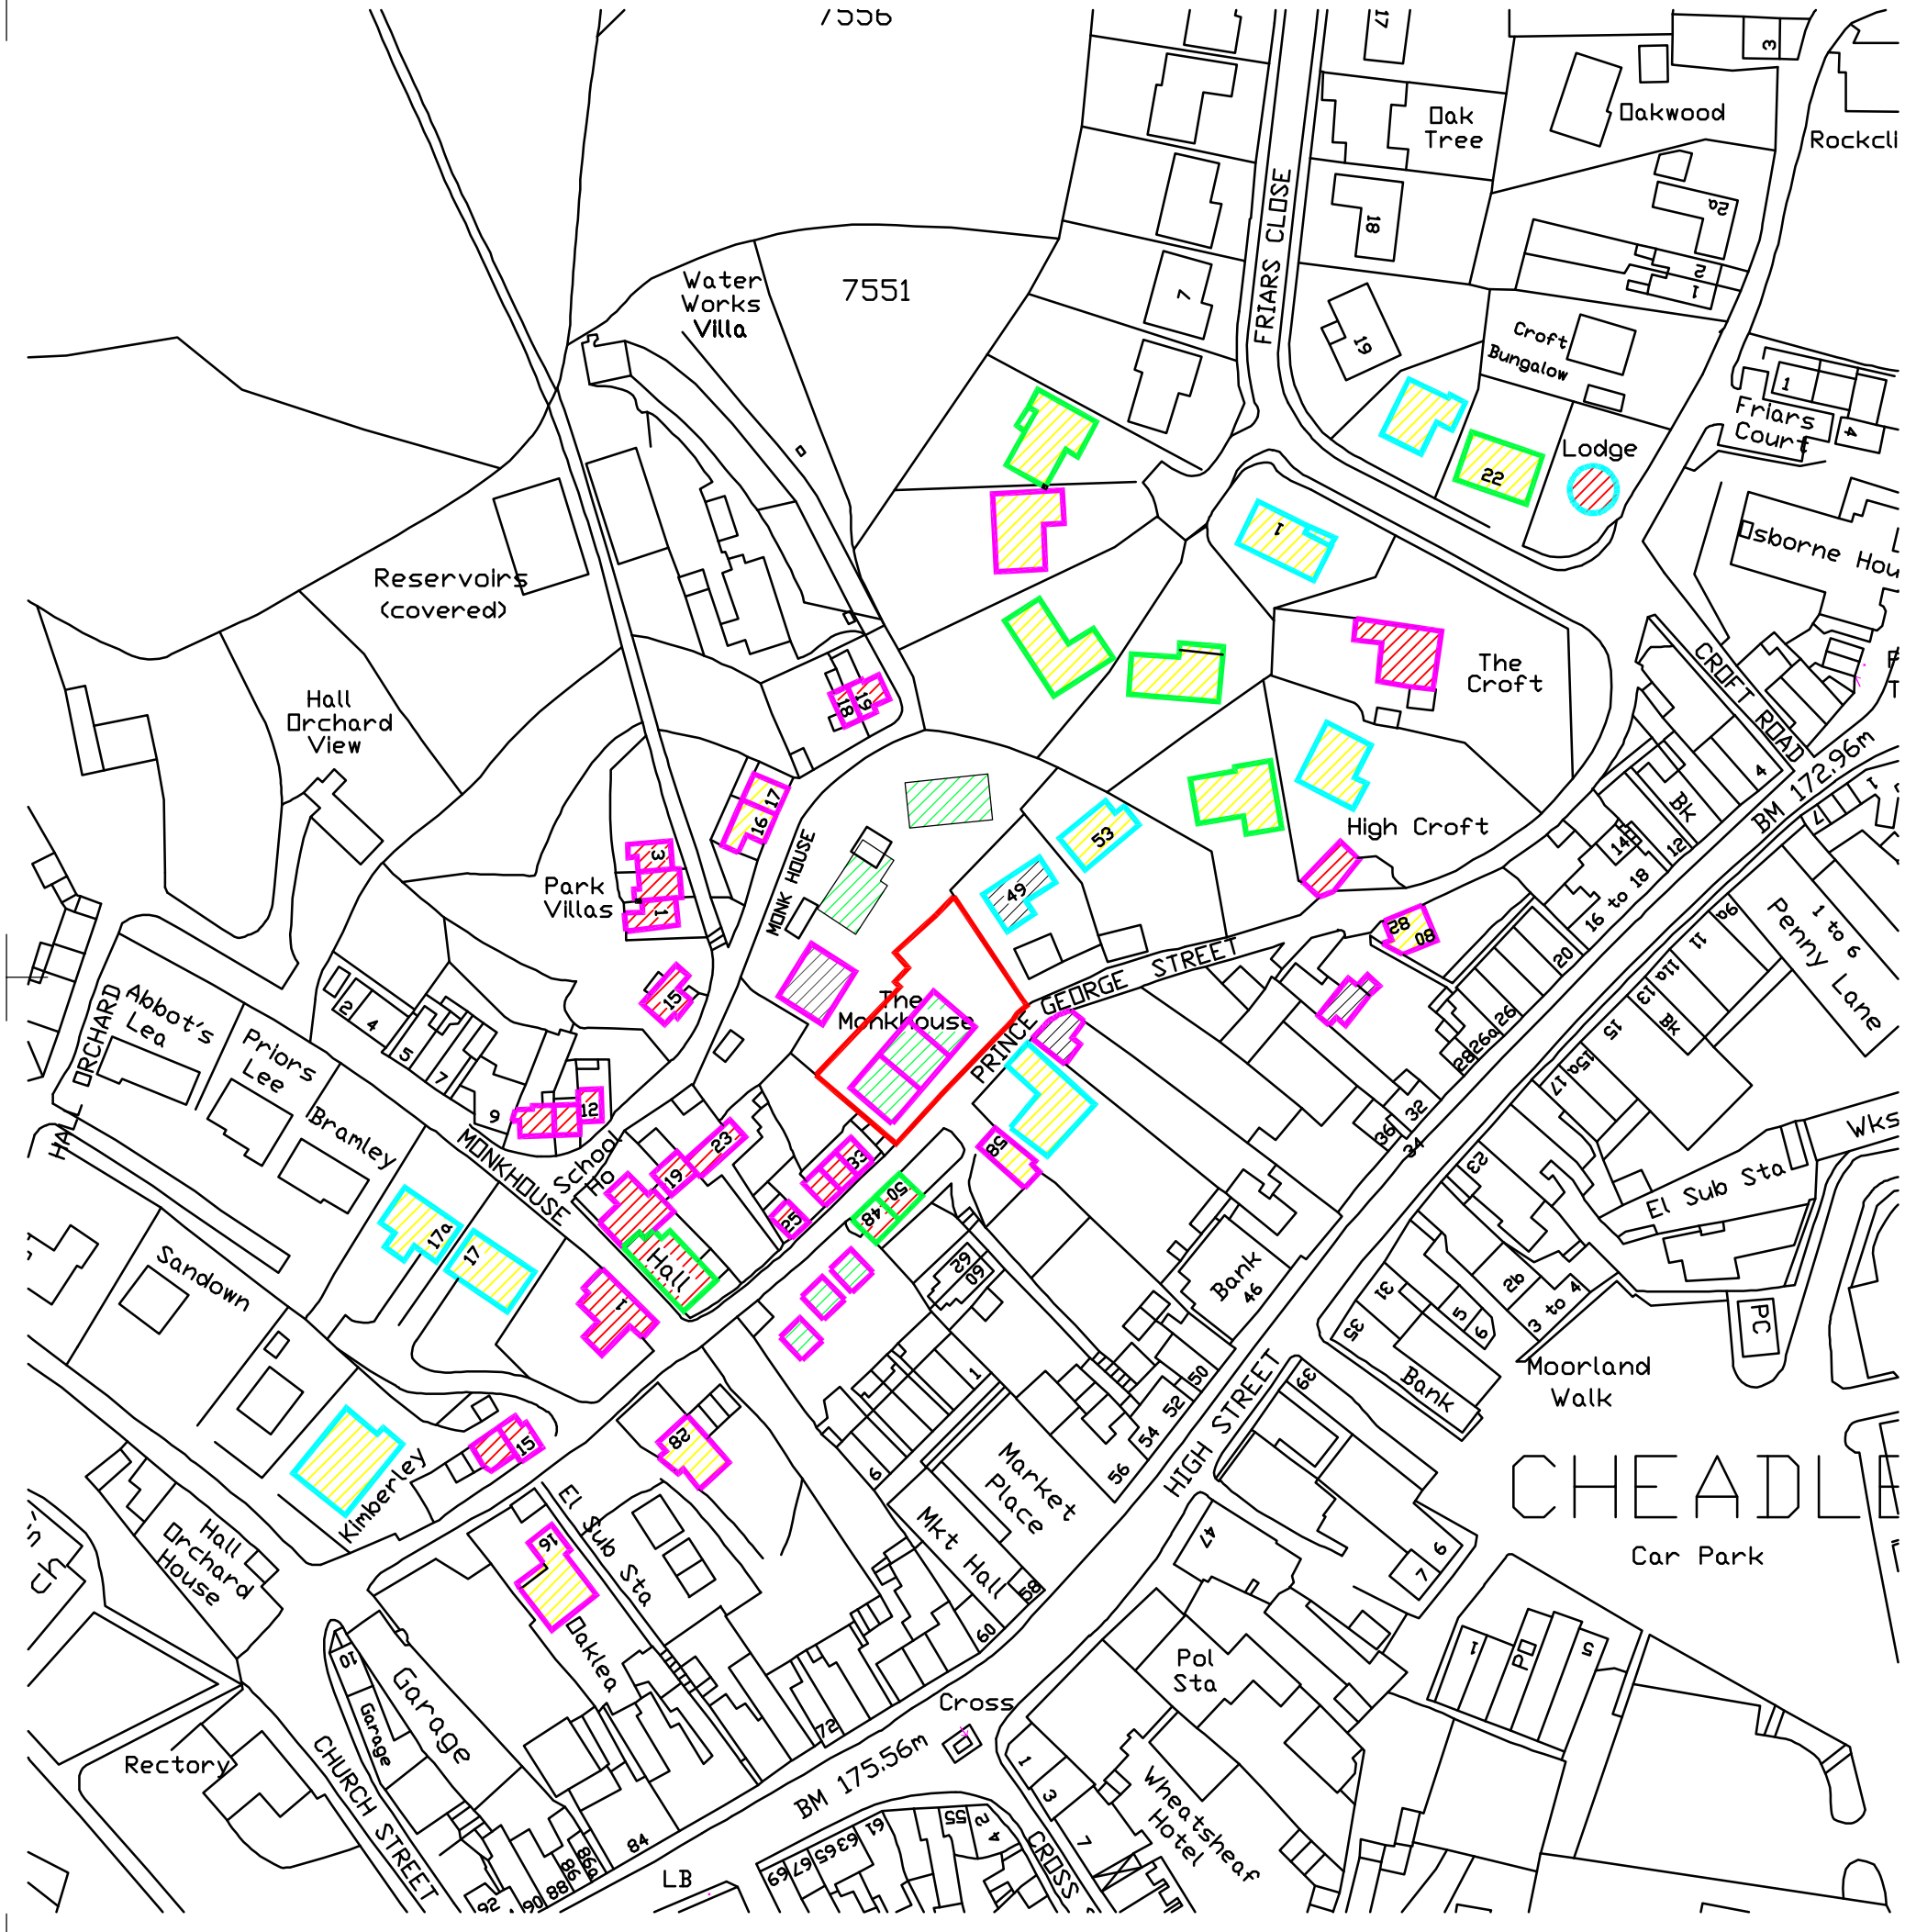


= 80s HOUSING

= TRADITIONAL HOUSING

= MODERN HOUSING

= SINGLE STOREY

= TWO STOREY

= 1 1/2 STOREY

Copyright of this drawing is vested in the Architect and it must not be copied or reproduced without consent. Figured dimensions only are to be taken from this drawing. All contractors must visit the site and be responsible for taking and checking all dimensions relative to their work. Hewitt&Carr Architects Ltd are to be advised of any variation between drawings and site conditions.
DO NOT SCALE OFF THIS DRAWING.....IF IN DOUBT ASK

Rev.	Drawn	Comments	Date

Hewitt&Carr Architects
A: 2-4 Cross Street I Cheadle I Staffordshire I ST10 1NP
T: 01538 756888
E: enquiries@hcarchitects.co.uk
W: www.hcarchitects.co.uk

Client
Mr A Chatterton

Project
Residential Development
The Monkhouse, Prince George Street
Cheadle

Title
Surrounding Development

PLANNING

Status
Planning

Date Apr 2017 Drawn NJH

Scale @A3 1:1250 Checked

Project No Drawing No.
00219_PL(0)04 Rev

File Ref: C:\