All Dimensions & Levels to be checked and verified by the contractor prior to works commencing. Do not scale this drawing


Any errors to be reported to the Architect immediately

The copyright of this drawing and design is vested in the Architect and must not be copied or reproduced without written consent.


Key

svp	soil vent pipe
rwp	rain water pipe
rwo	rain water outlet
	existing hidden

N

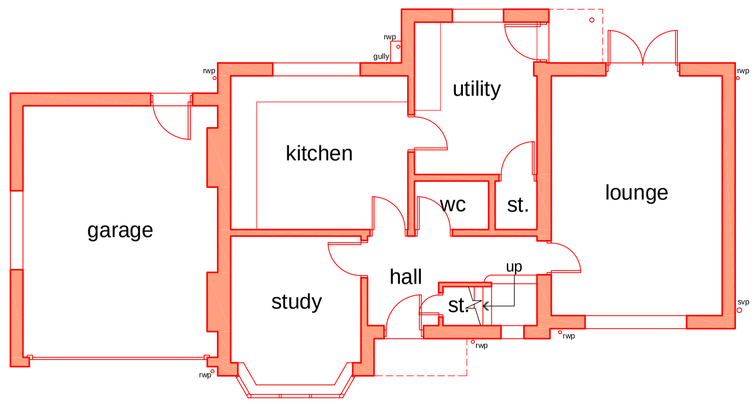


ground floor plan
scale 1:100

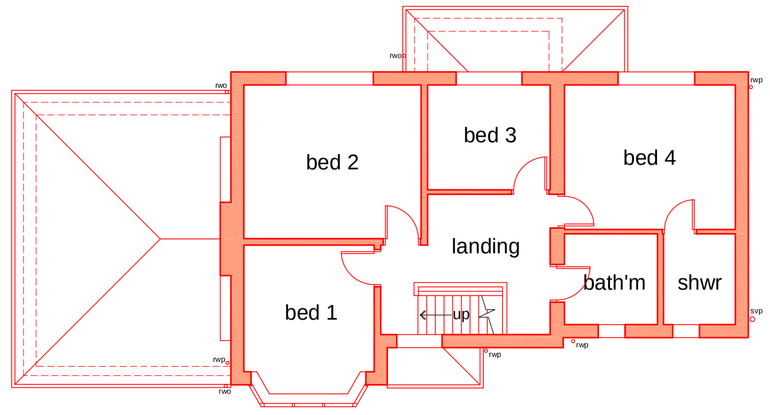

first floor plan
scale 1:100




north-east elevation
scale 1:100

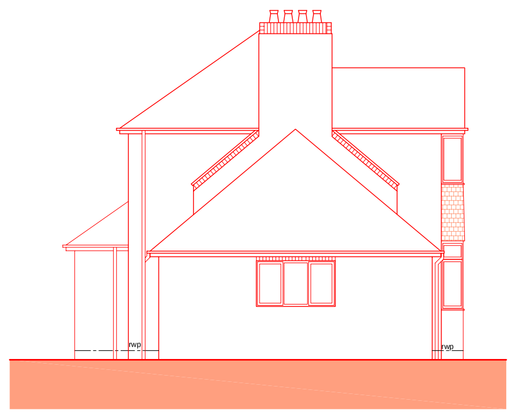

north-west elevation
scale 1:100



south-west elevation
scale 1:100

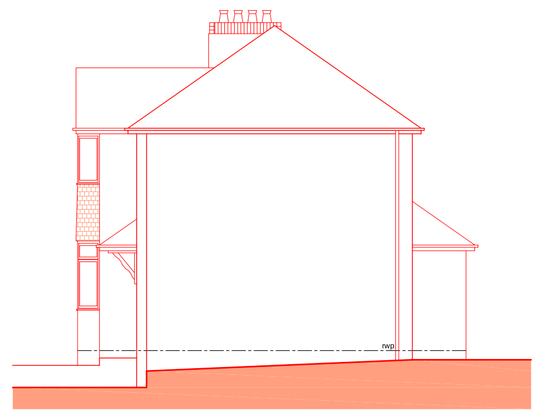

south-east elevation
scale 1:100

revision	description	Date
a	room descriptions amended	20.04.17

drawing 0972-01 revision A

client
UNITY CARE

project
ALTERATION WORKS

location
7, NEW ROAD, WERRINGTON, STAFFORDSHIRE, ST2 9DY

title
EXISTING PLANS & ELEVATIONS

issue
PLANNING

scale
VARIES @ A1

drawn by DMW checked by IT date 20.04.17

TarpeyWoodfineArchitects

10 king street newcastle under lyme staffordshire ST5 1EL
Tel: 01782 632 680 Email: info@tarpey-woodfine.com