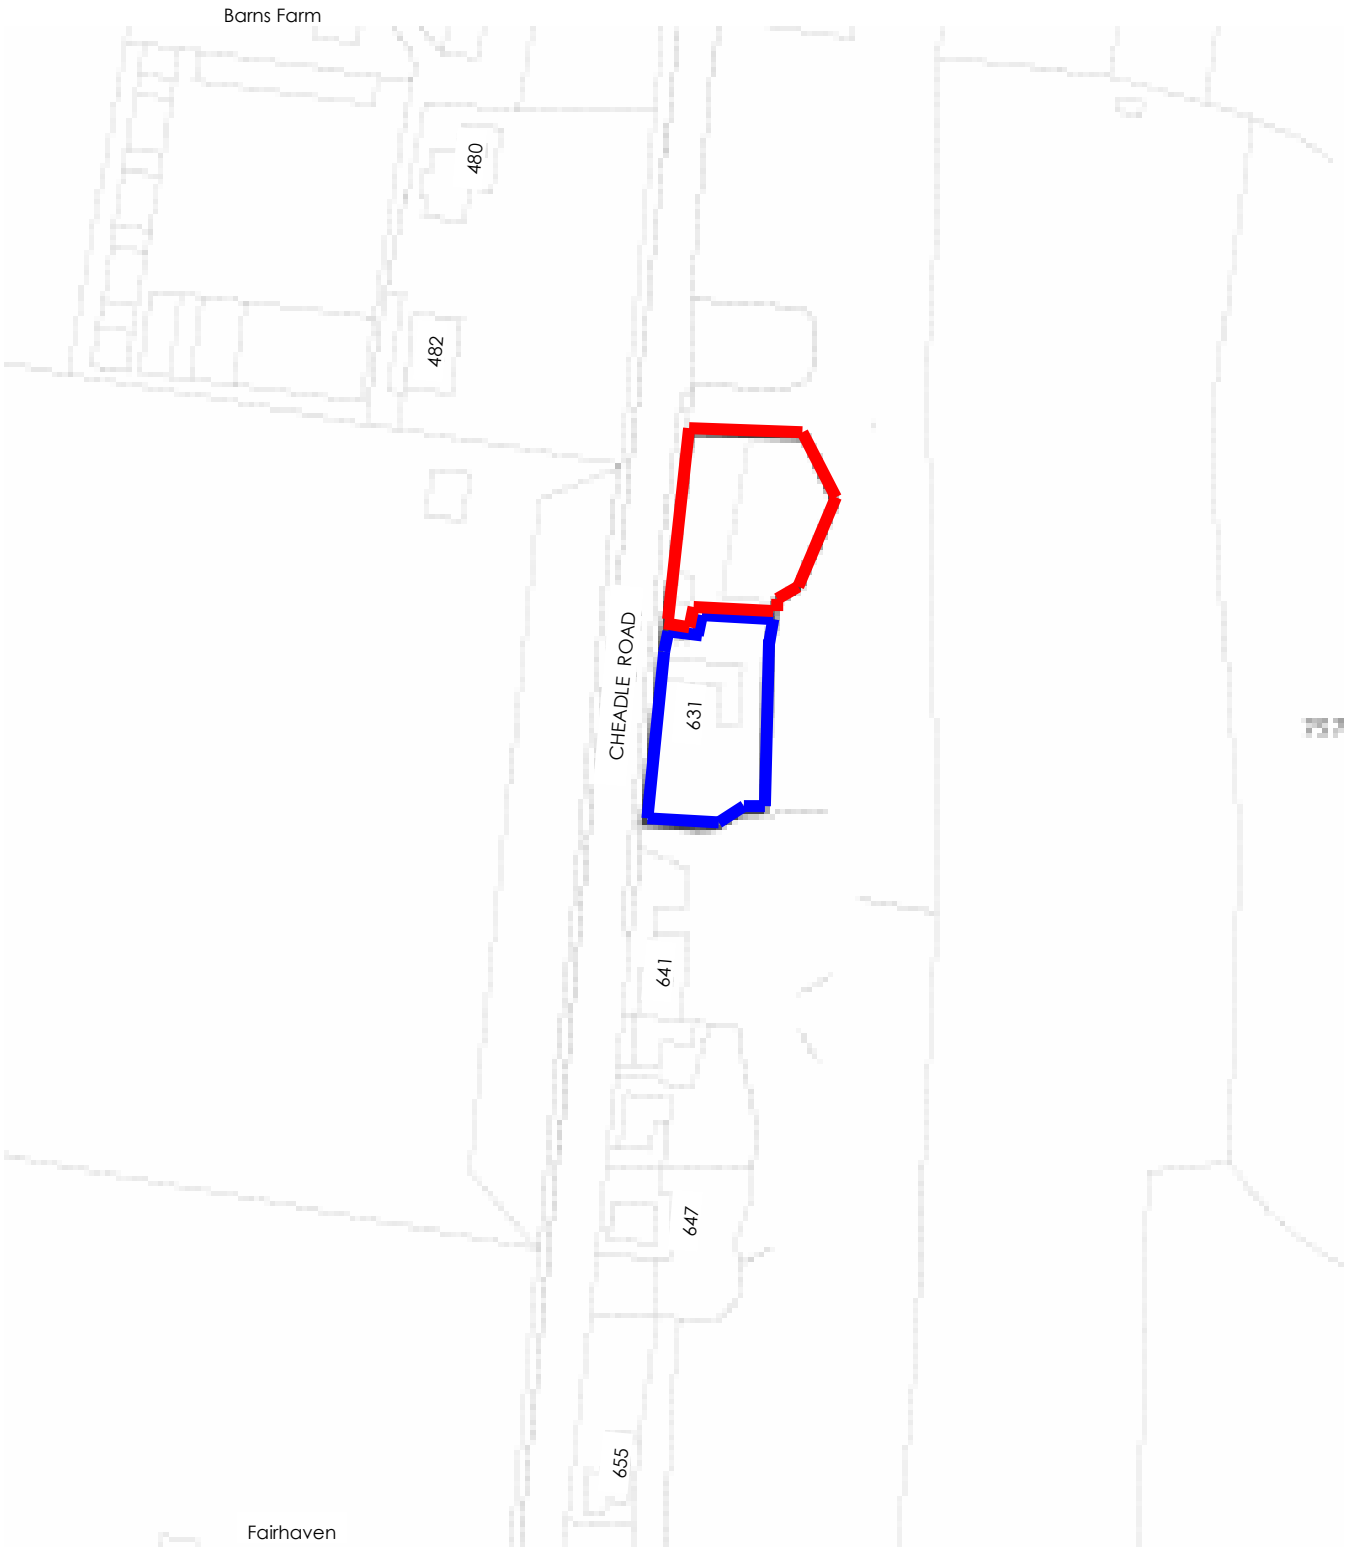

DRAWING NO. 01

PROPOSED DWELLING
631 CHEADLE ROAD

NORTH

SITE LOCATION PLAN
SCALE 1:1250 @ A4