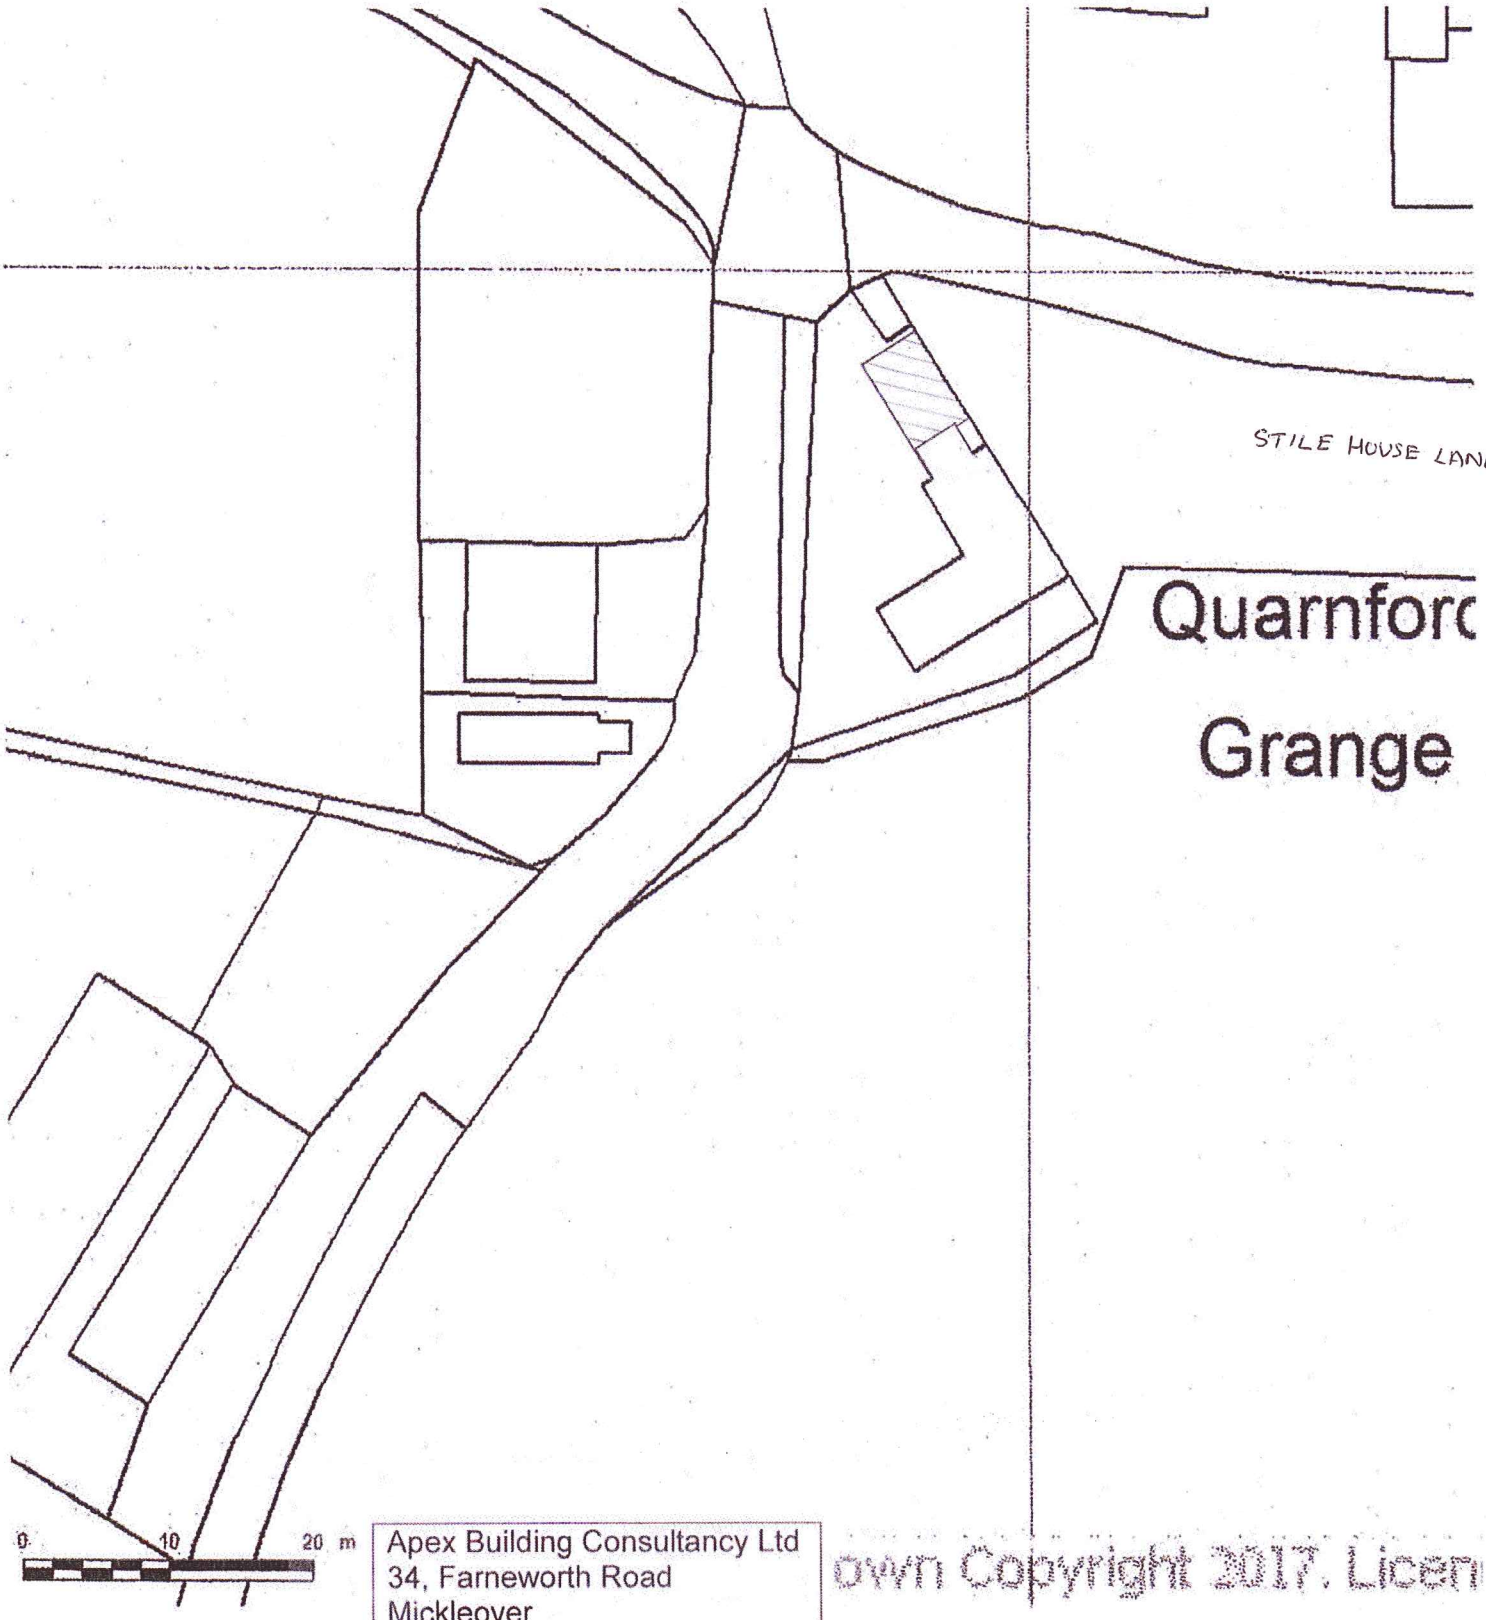

own Copyright 2017. Licen

Apex Building Consultancy Ltd
34, Farneworth Road
Mickleover
Derby, DE3 0ER
01332 516367
07795511582
steve@apexdesigns.biz

Proposed Home Extension:
Quarnford Grange
Stile House Lane
Bradnop
Leek
ST13 7LR

Scale 1:500
Reference: 13a0417
Block Plan