

IMPORTANT NOTE:

This drawing is for the purpose of obtaining local authority consents only.
Do not scale this drawing.

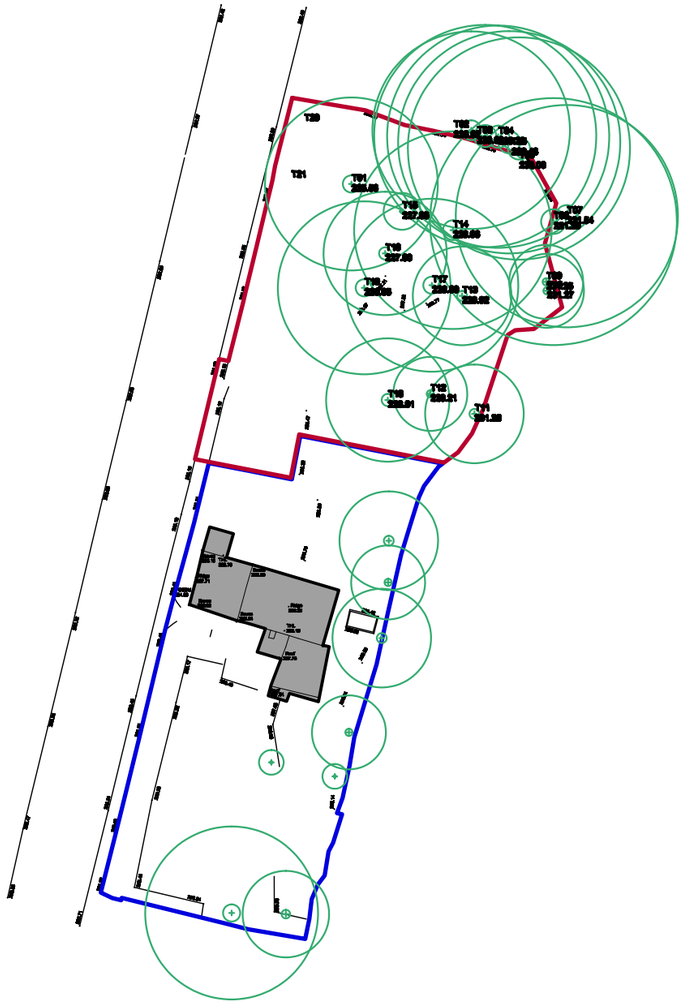

existing site block plan

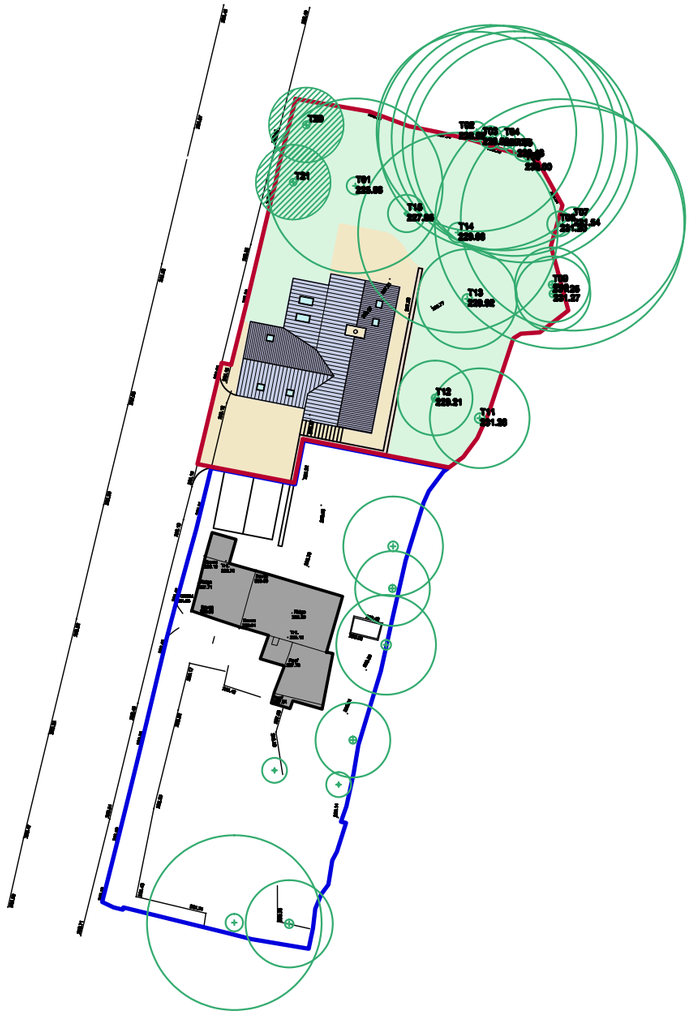

proposed site block plan



DRAWING NO. 02

PROPOSED DWELLING
631 CHEADLE ROAD

EXISTING AND PROPOSED SITE BLOCK PLAN

SCALE 1:500 @ A3