IMPORTANT NOTE:

This drawing is for the purpose of obtaining local authority consents only.
Do not scale this drawing.

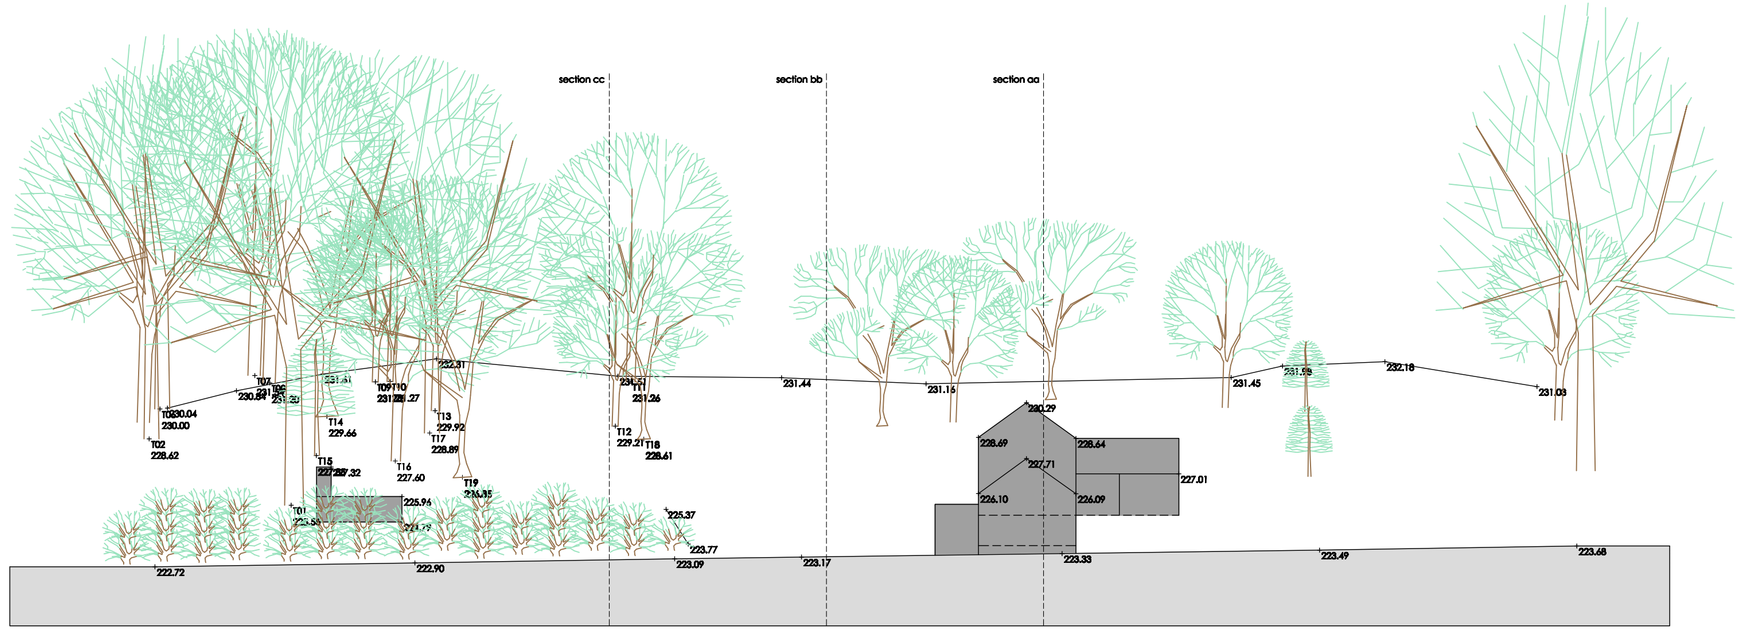

existing elevation to cheadle road

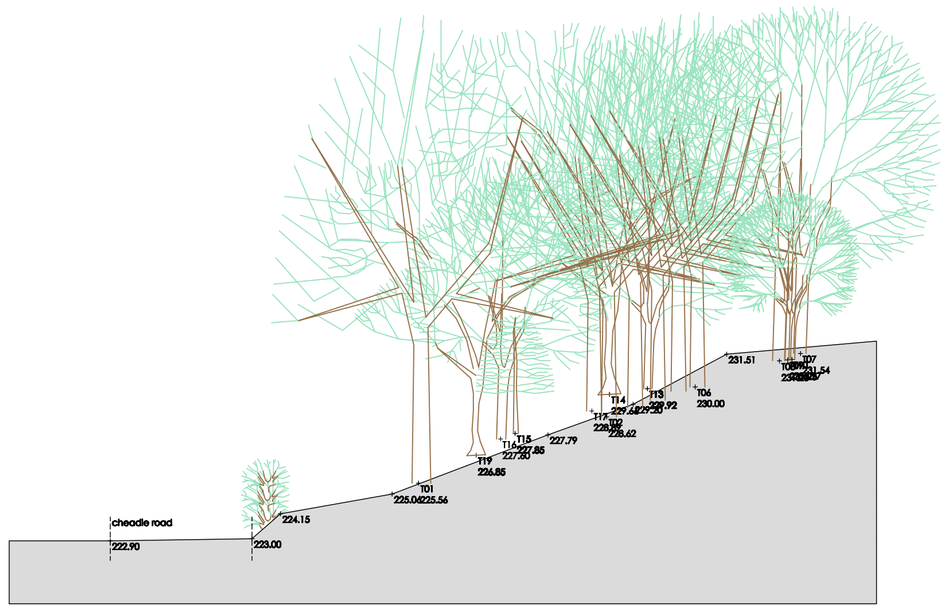

existing site section cc

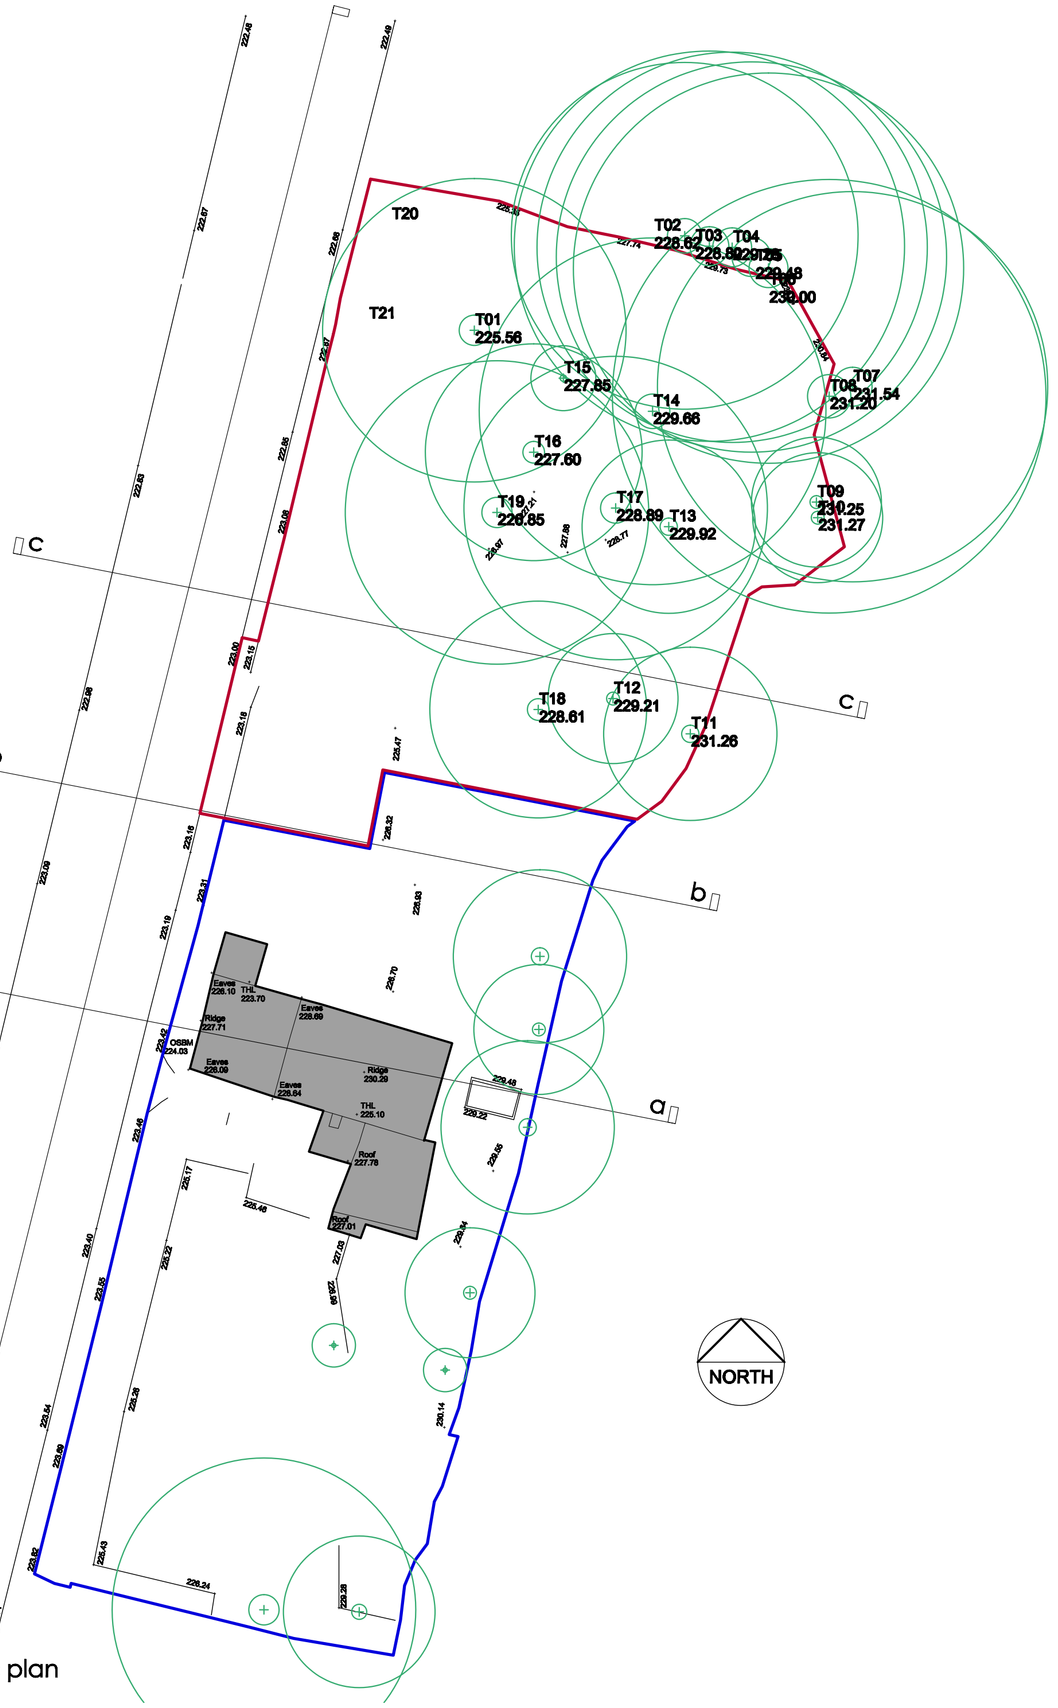

existing site plan

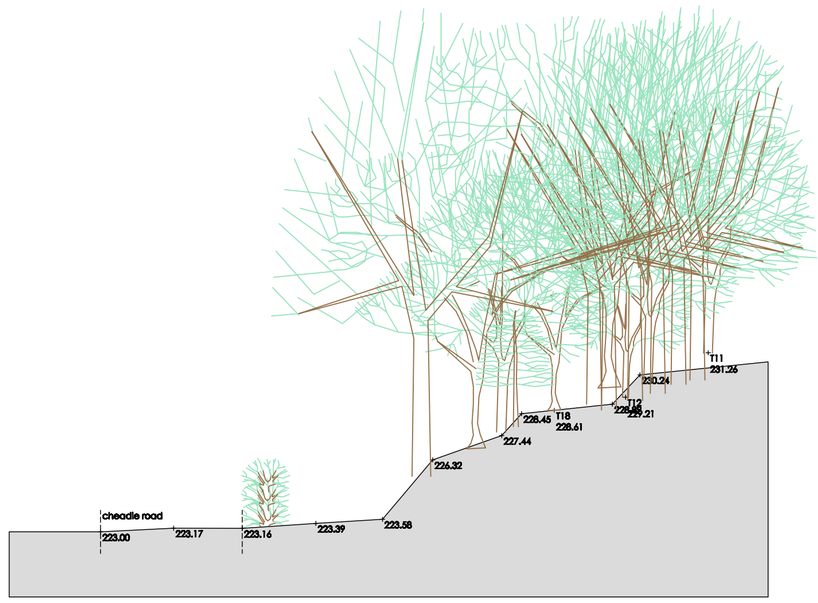

existing site section bb

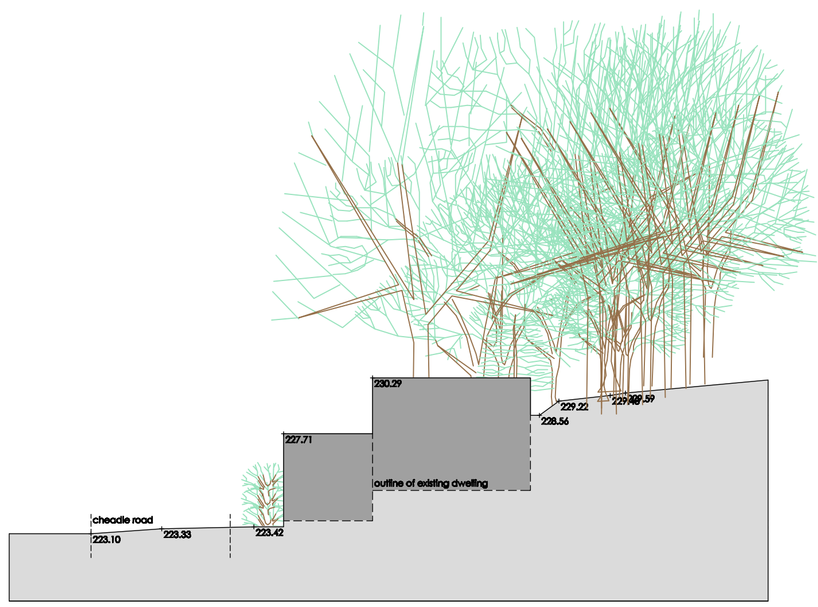

existing site section aa

DRAWING NO. 03

PROPOSED DWELLING
631 CHEADLE ROAD

EXISTING SITE PLAN AND
SITE SECTIONS

SCALE 1:200 @ A1