

Copyright of this drawing is vested in the Architect and it must not be copied or reproduced without consent. Figured dimensions only are to be taken from this drawing. All contractors must visit the site and be responsible for taking and checking all dimensions relative to their work. Hewitt&Carr Architects Ltd are to be advised of any variation between drawings and site conditions.
DO NOT SCALE OFF THIS DRAWING..... IF IN DOUBT ASK


Rev.	Drawn	Comments	Date

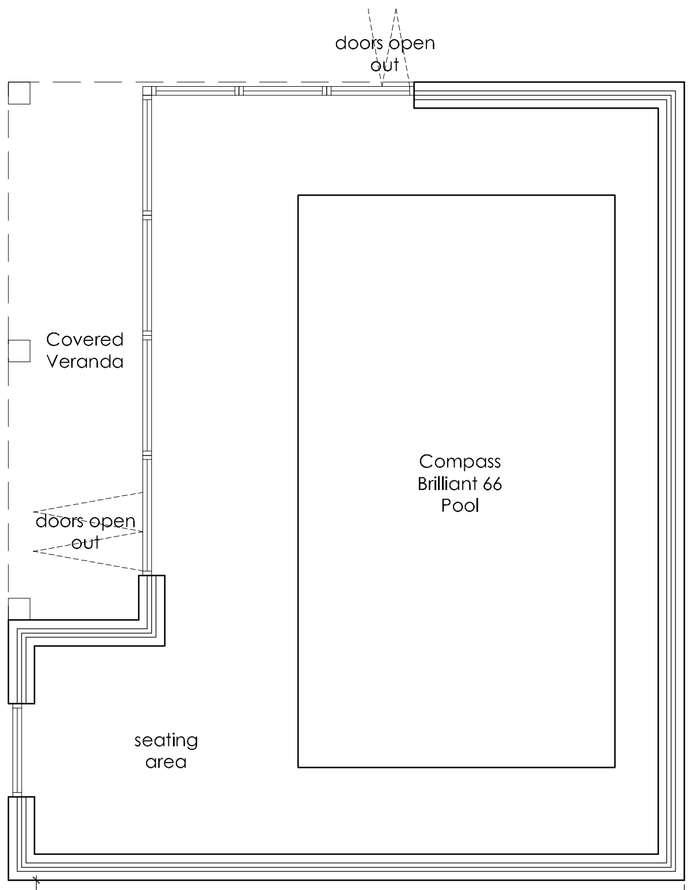


Ground Floor Plan 1:50

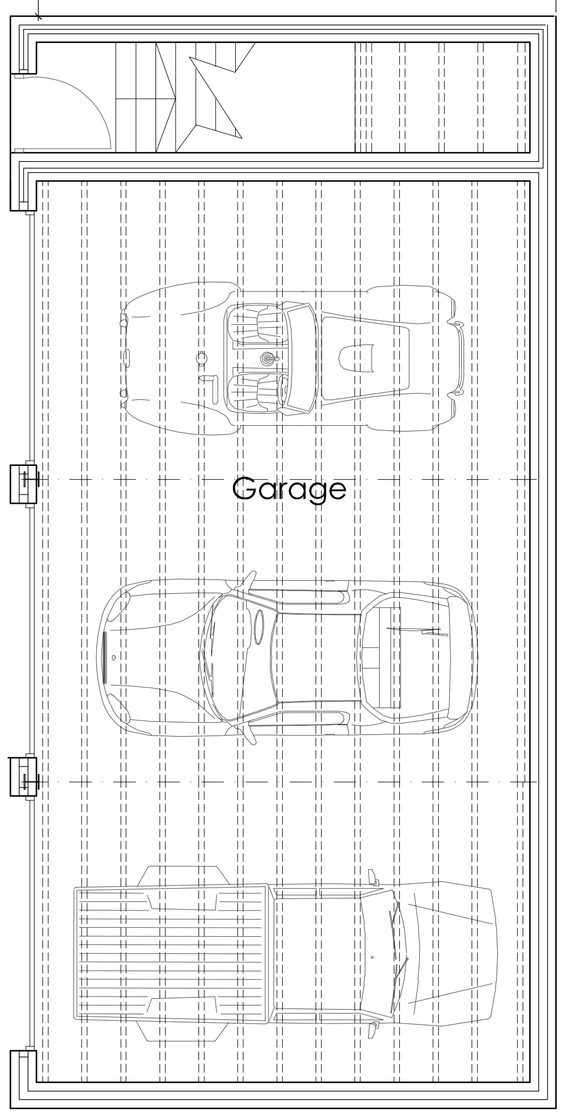


garage block already approved under application reference: SMD/2016/0802

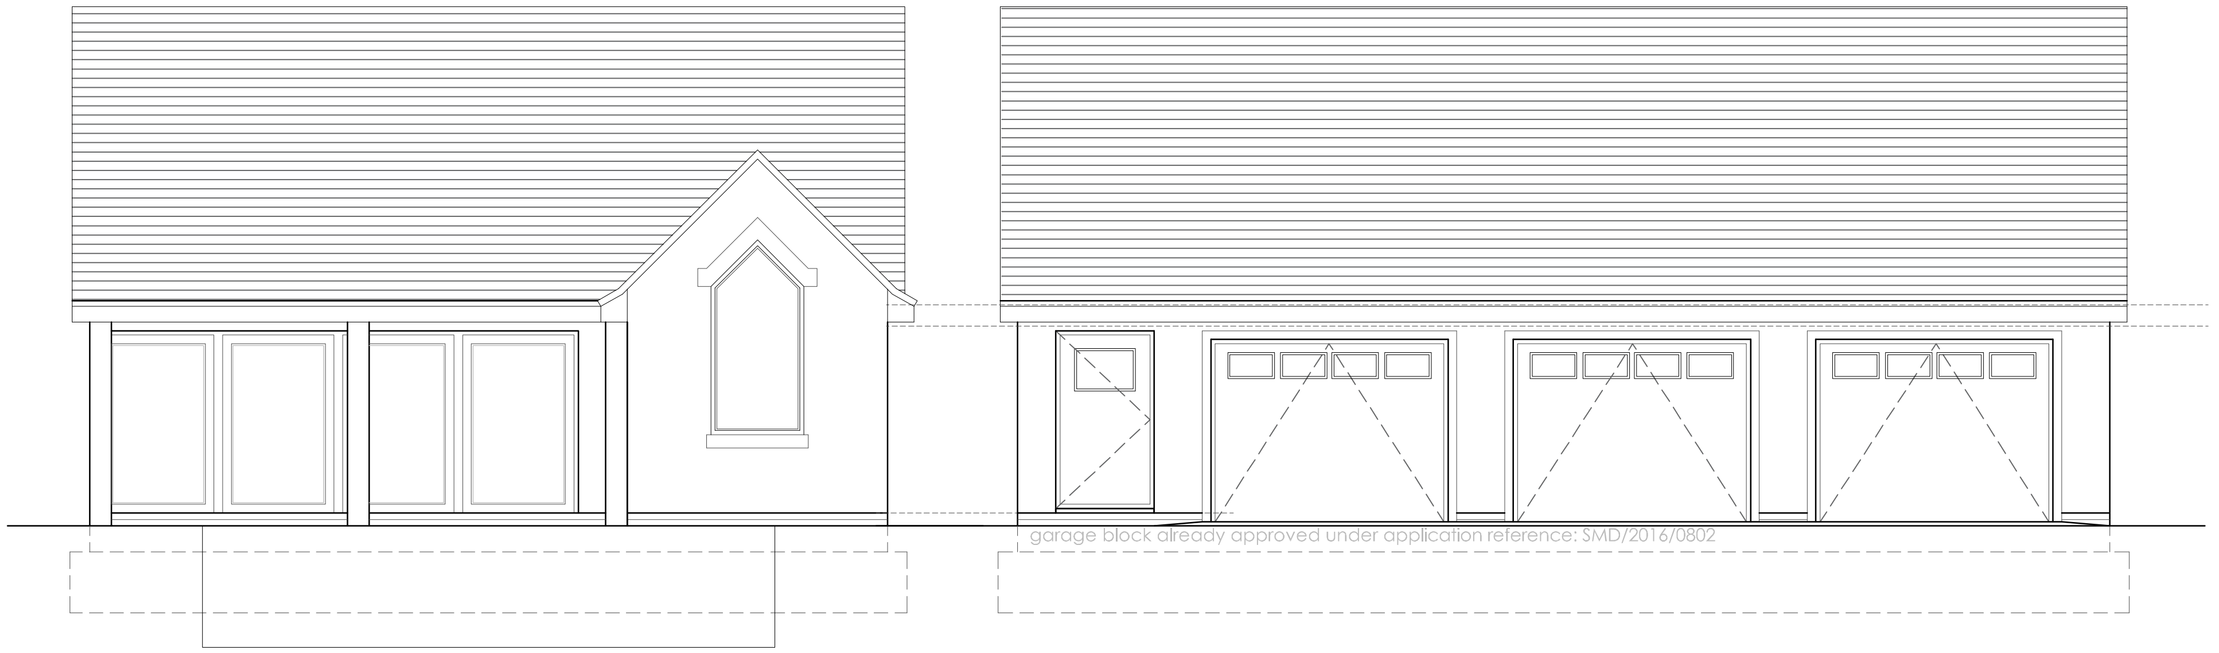


Front Elevation 1:50

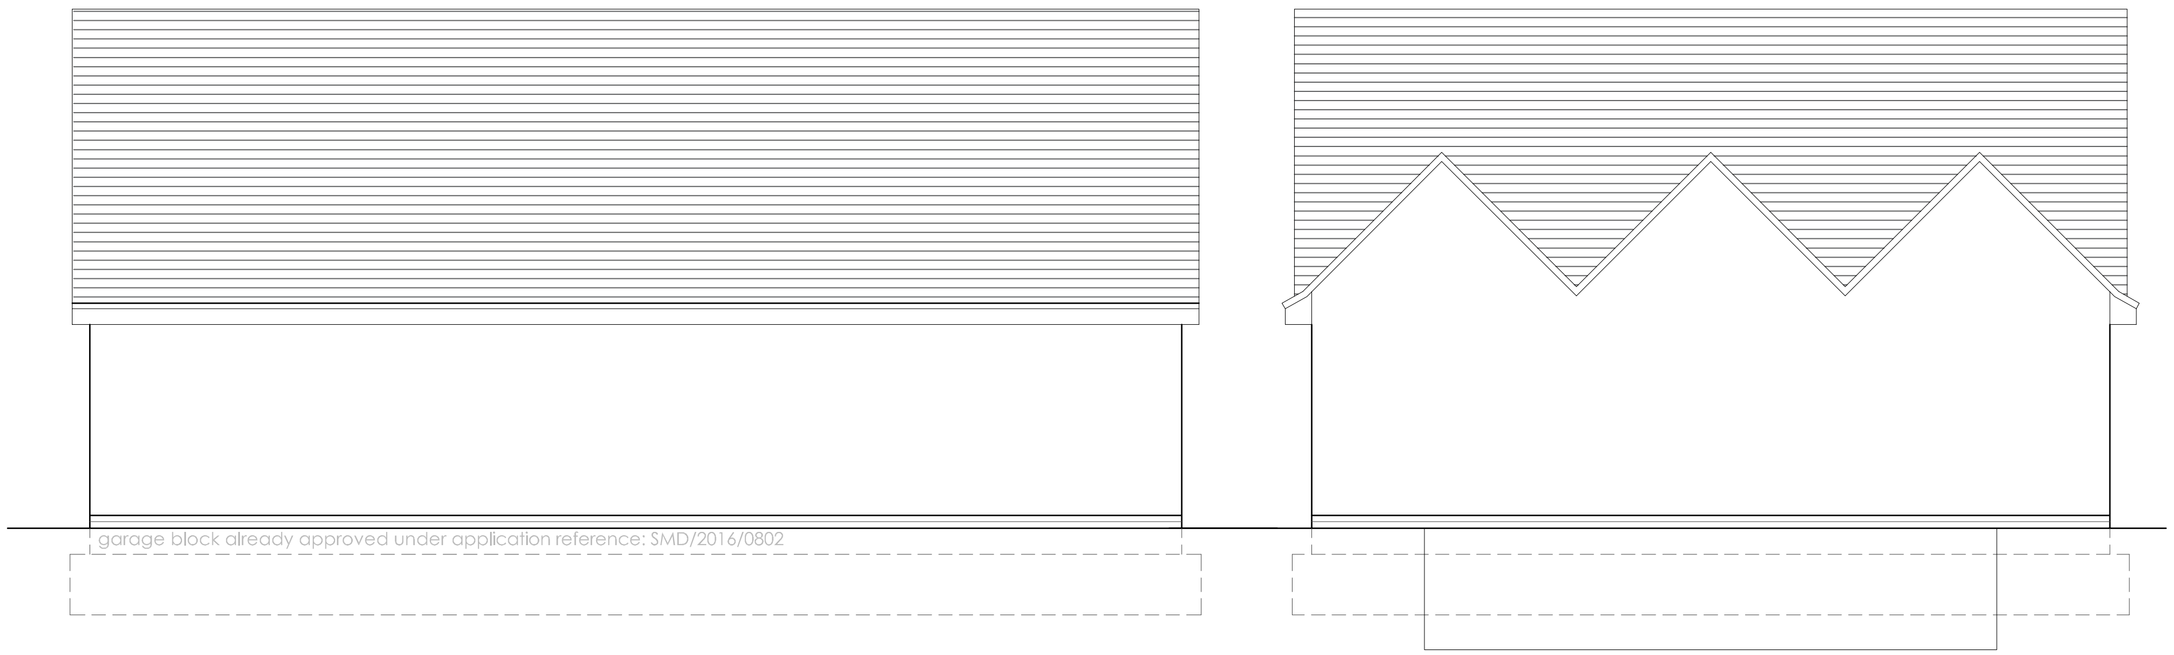


Rear Elevation 1:50

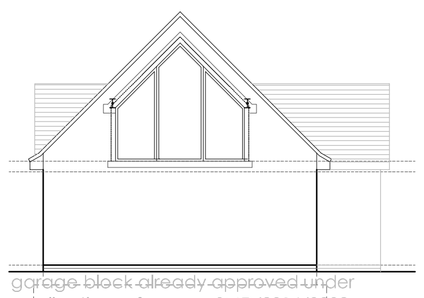

End Elevation
Showing Garage 1:100

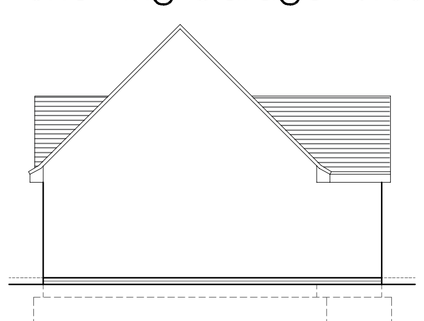


Side Elevation 1:100

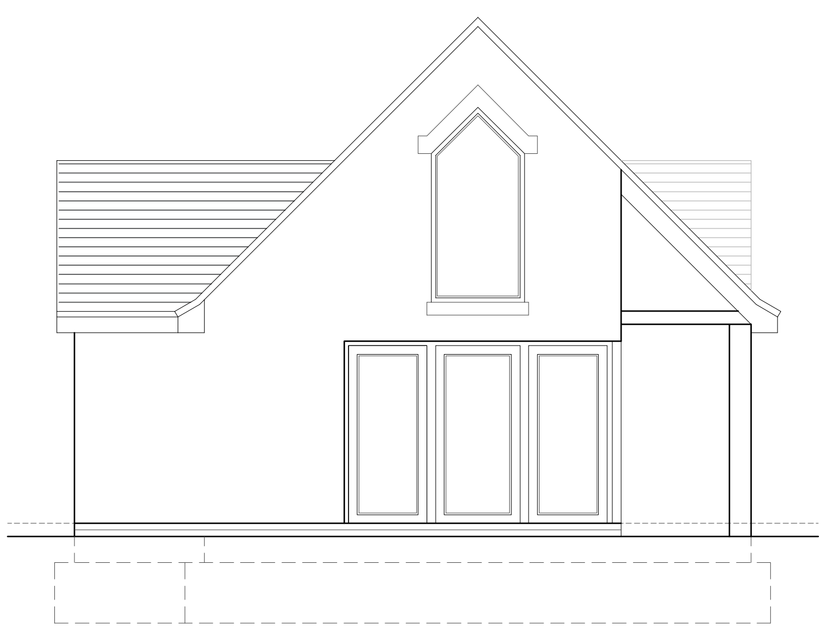

Side Elevation 1:50



Site Location Plan
1:1250

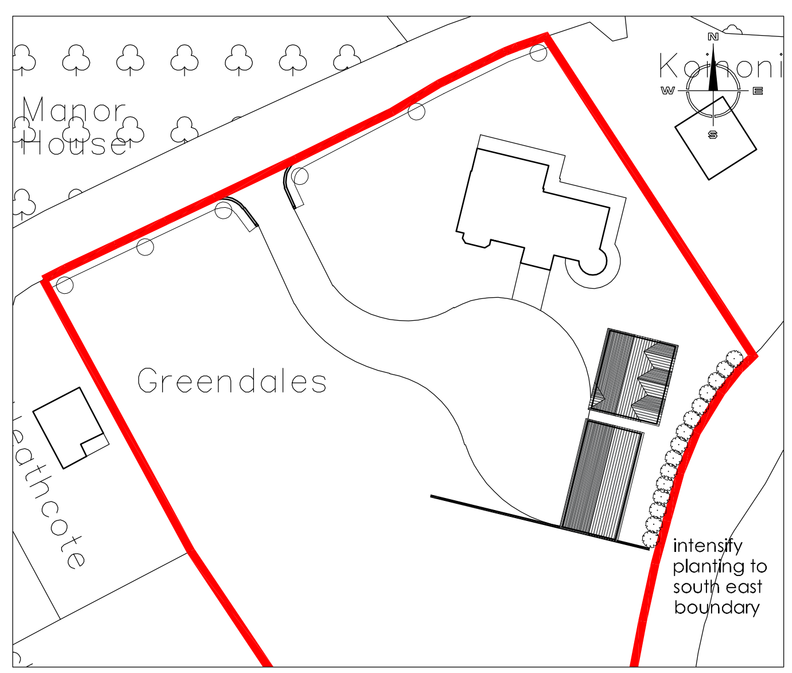

Site Plan 1:500

Hewitt&Carr Architects
A: 2-4 Cross Street I Cheadle I Staffordshire I ST10 1NP
T: 01538 756888
E: enquiries@hcarchitects.co.uk
W: www.hcarchitects.co.uk

Client
Mr & Mrs Sutton

Project
New Swimming Pool Enclosure
Greendales, Cheddleton Heath

Title
Site Location, Site Block Plan, and Proposed Floor Plans & Elevations

Status
Planning

PLANNING

Date April 2017
Drawn NJH
Scale @A1 AS STATED
Checked
Project No 00560
Drawing No. _AL(0)10
Rev

File Ref: I:\NEF