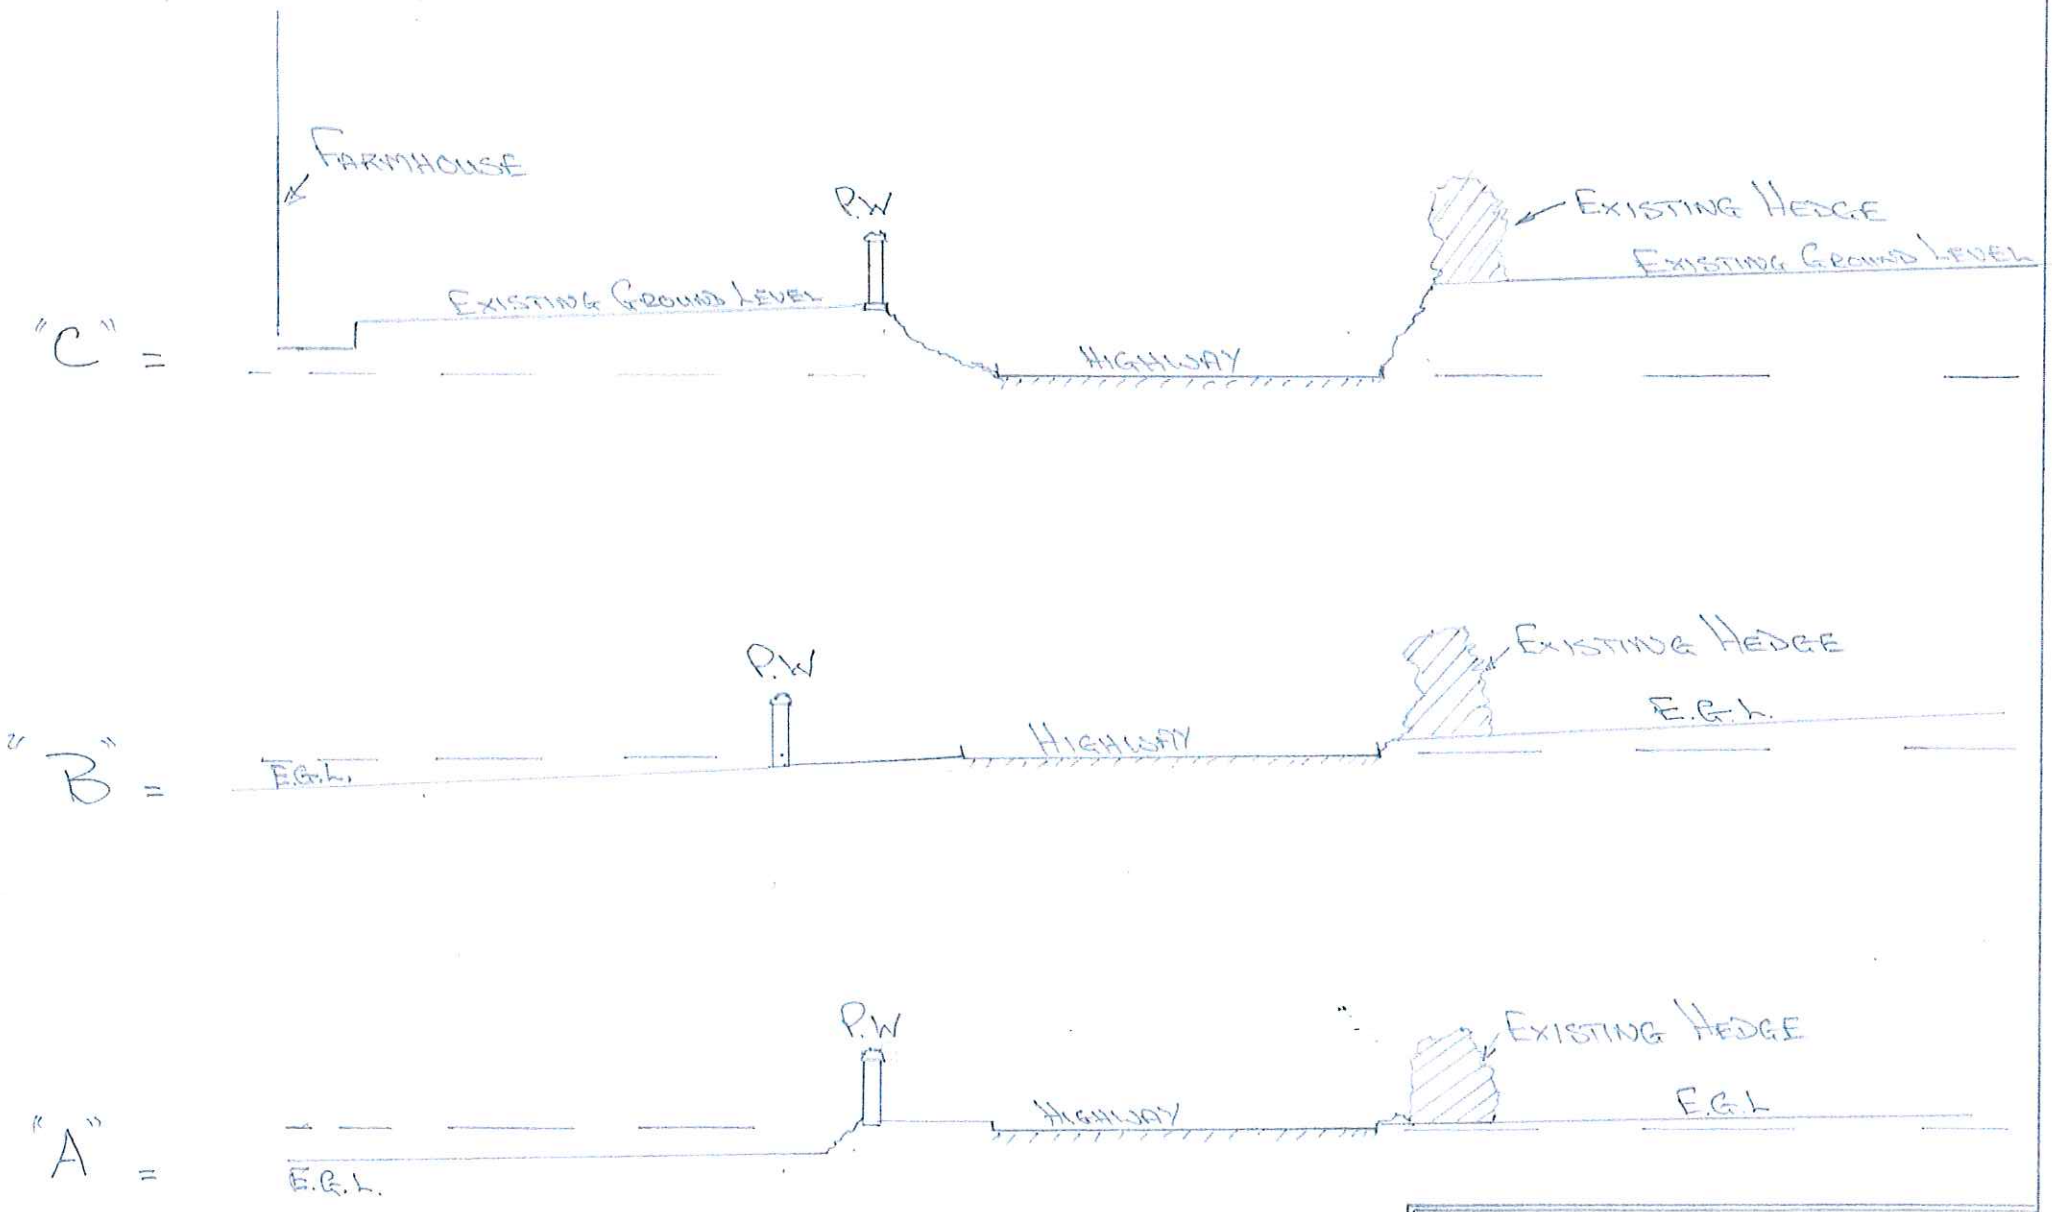


E.G.L = EXISTING GROUND LEVEL
P.W = PROPOSED WALL

CROSS SECTIONS "A", "B", "C".
SHOWING PROPOSED WALL

LIGHTWOOD FARM, ASHBOURNE RD.
CHEADLE, STAFFS, ST10 1SS

SCALE 1:100