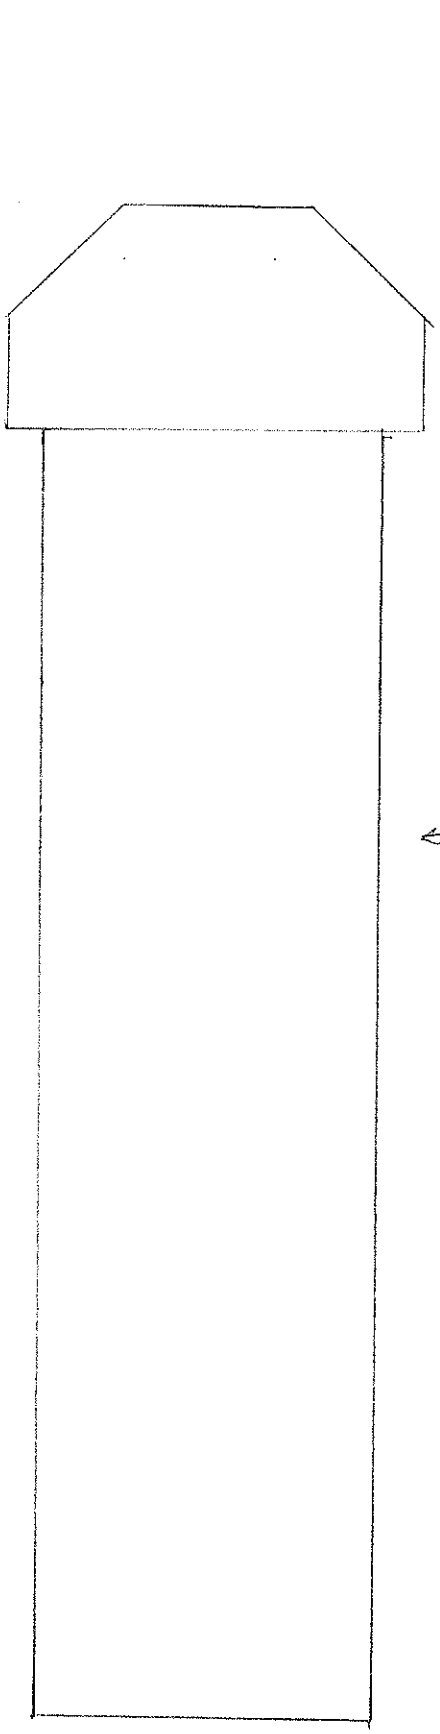


CROSS SECTION

PROPOSED WALL
[illegible] FROM
[illegible]
[illegible]

SCALE 1:5[illegible]