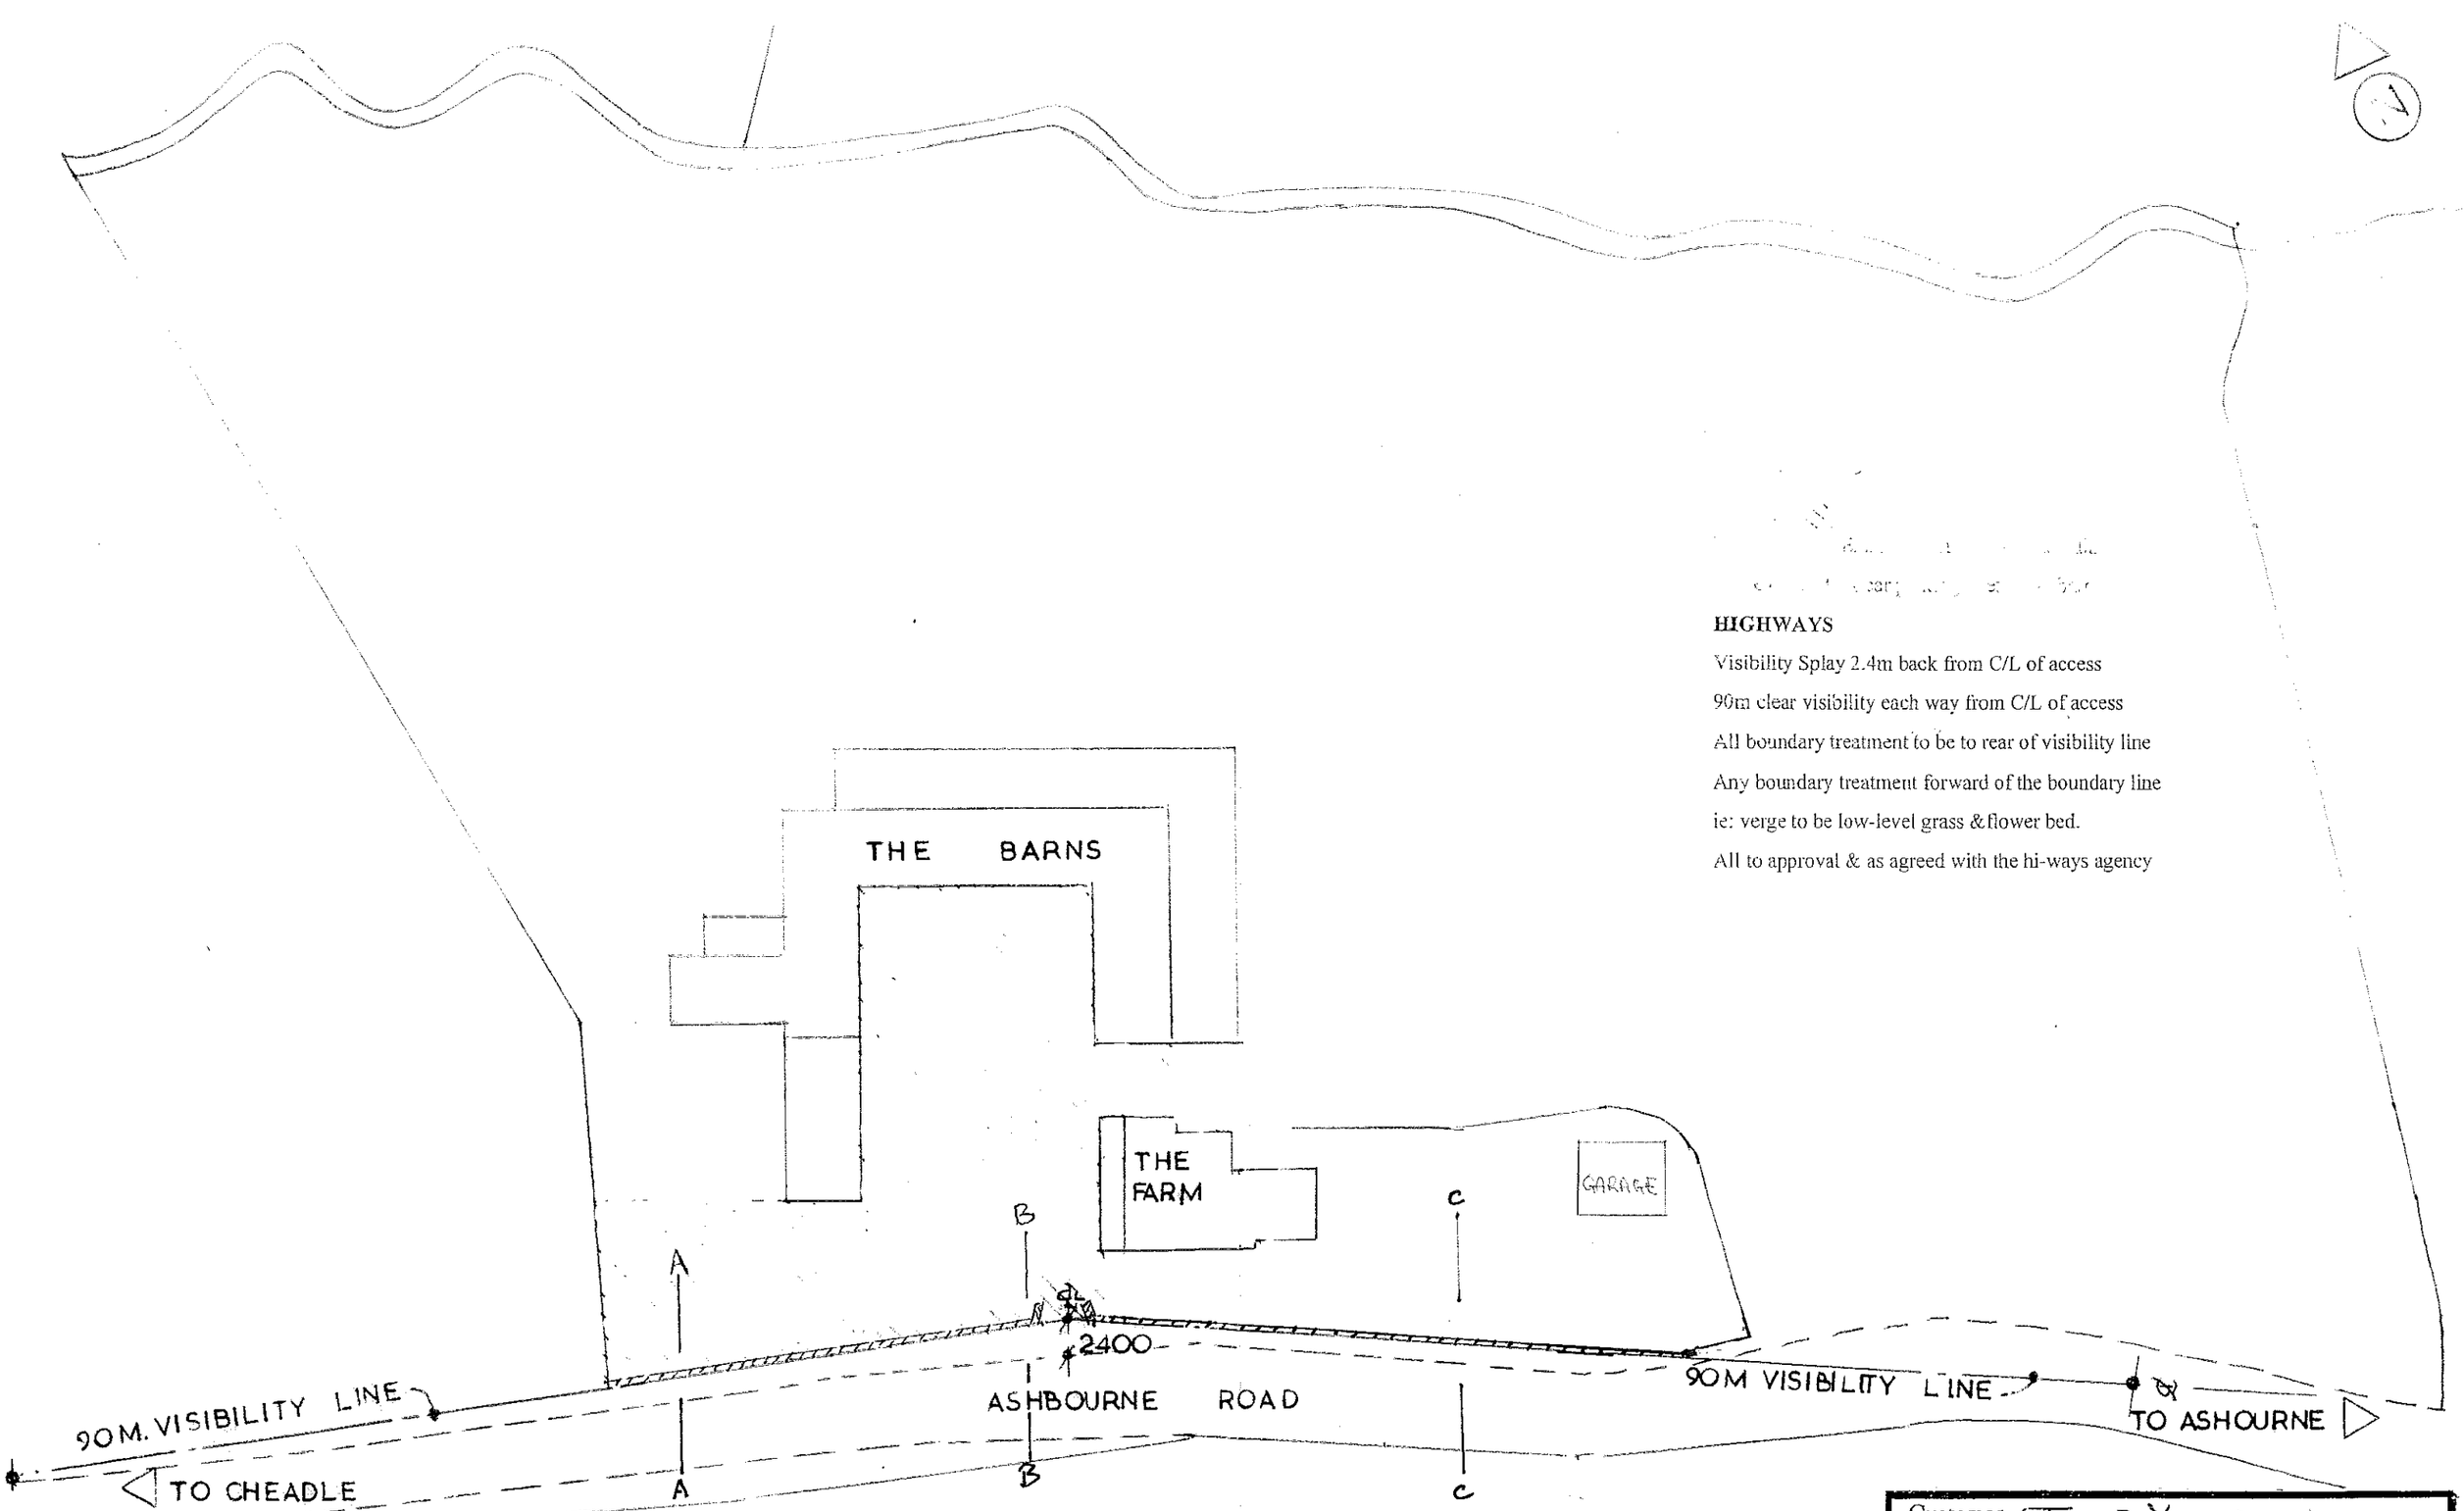


HIGHWAYS

Visibility Splay 2.4m back from C/L of access

90m clear visibility each way from C/L of access

All boundary treatment to be to rear of visibility line

Any boundary treatment forward of the boundary line

ie: verge to be low-level grass &flower bed.

All to approval & as agreed with the hi-ways agency

1M. WALL PLAN AS PROPOSED

scale 1:500 at A3

Customer	JULIA KELSALL
Description	PROPOSED 1M GARDEN WALL
	LIGHT WOOD FARM, ASHBOURNE ROAD
	CHEADLE, STAFFS. ST10 1RS
Drawn By	Date
SHEET no:	