This drawing is copyright and should not be reproduced without permission.
The contractor is responsible for checking dimensions and levels and drainage inverts prior to commencing works - any discrepancy to be verified before proceeding..figured dimensions only to be worked to: DO NOT SCALE.
All work to be carried out in accordance with the current Building Regulations, British Standards/Codes of practice and statutory authority bye -laws and recommendations.

Revision	Comments	Date

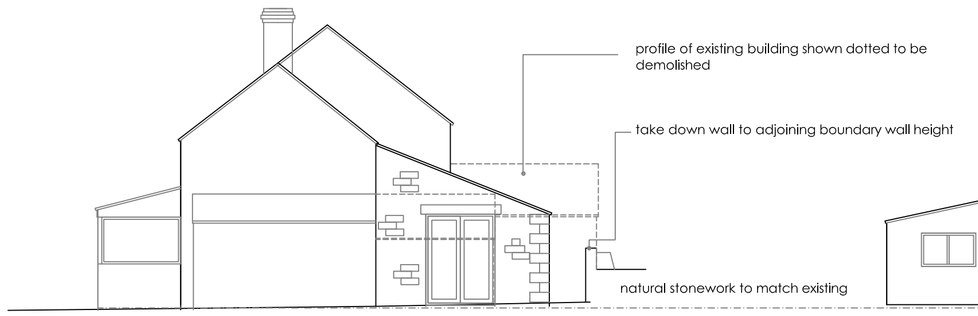

Side elevation

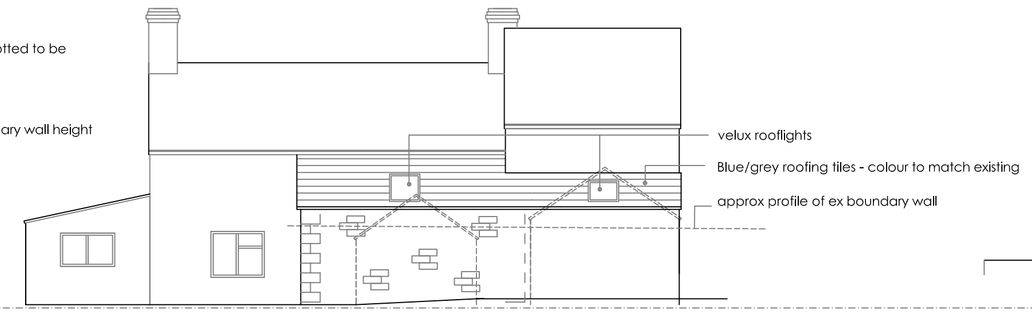

Front elevation

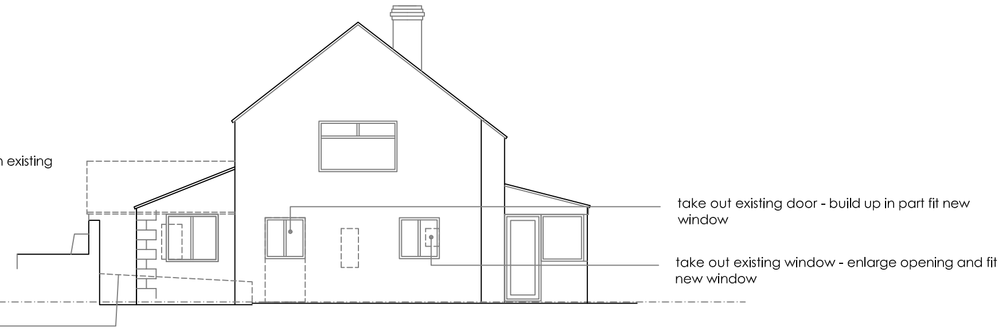

Side elevation

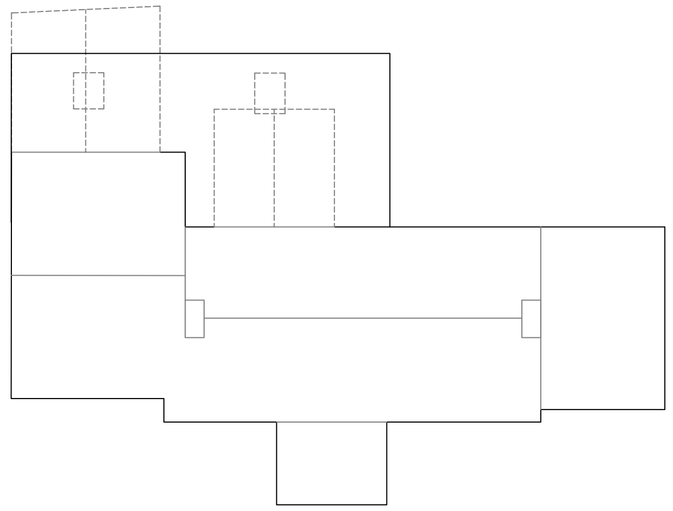

Roof plan

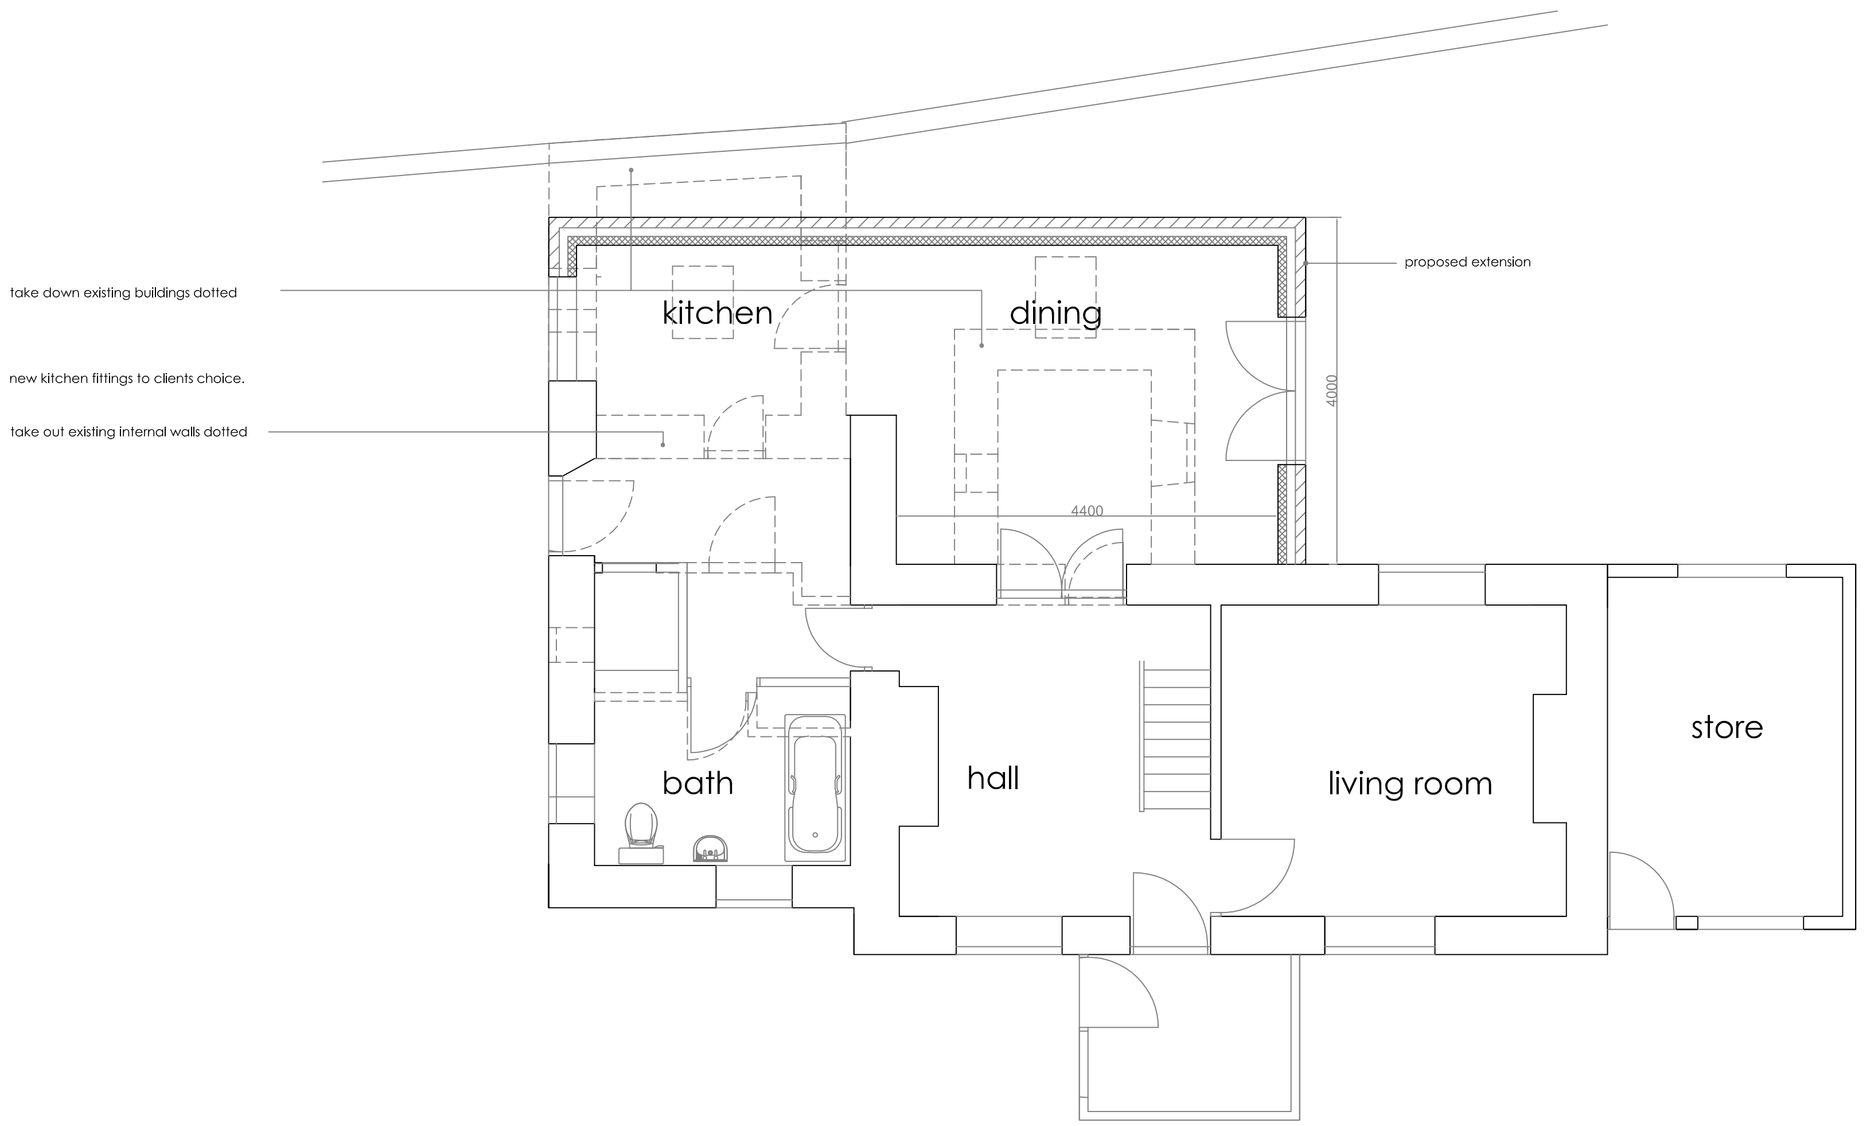

Ground floor plan

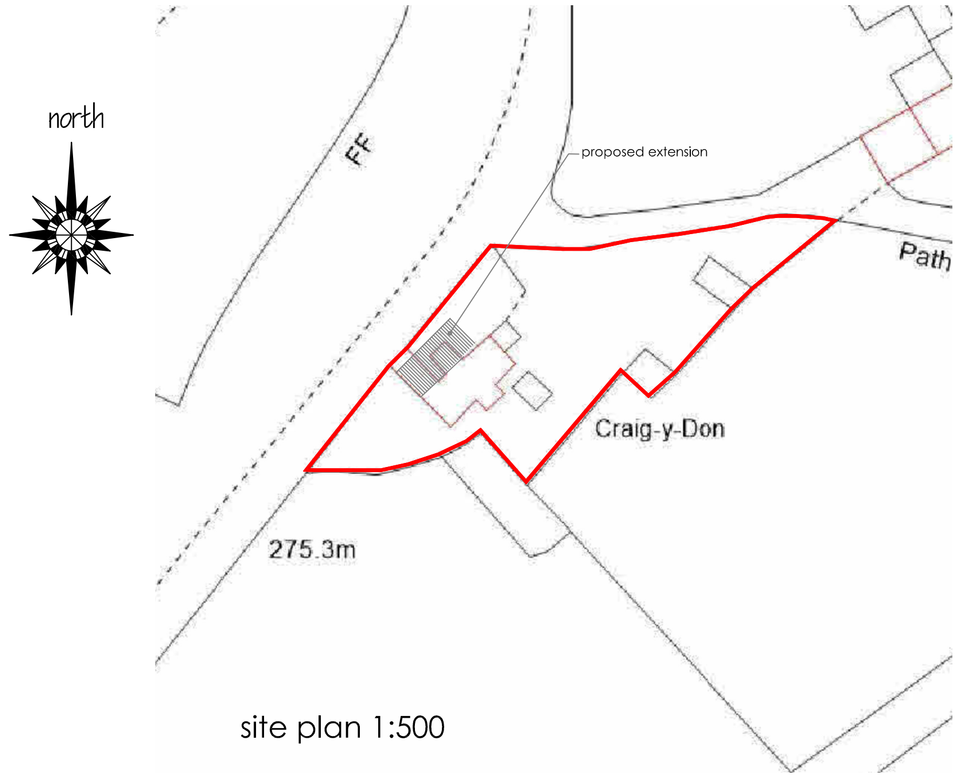

site plan 1:500

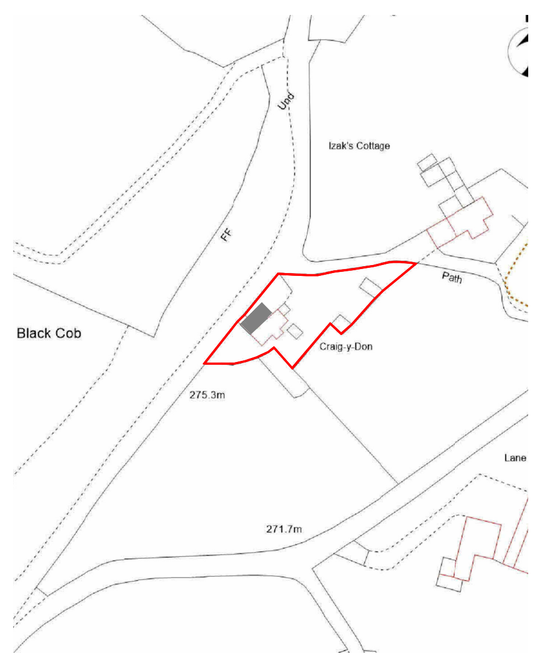

location plan 1:1250

Robert Berry MCIAT
Architectural services
10 Truro Close, Congleton, Cheshire, CW12 3BD
t : 01260 279098 m : 07790 179093 e: robert.berry10@yahoo.co.uk

Client
Mr & Mrs K Brown.

Project
Proposed extension to
Craig y Don, Congleton Road,
Mow Cop ST7 3PP

Title
Scheme layout plan

Scale @A1 1:50 1:100
Date March 2017
Drg no 1688 /02 Rev