
Buy A Plan
UK's Fastest and Easiest Planning Site

Moor Green House, 120 Chapel Street, Stoke On Trent, ST11 9DA

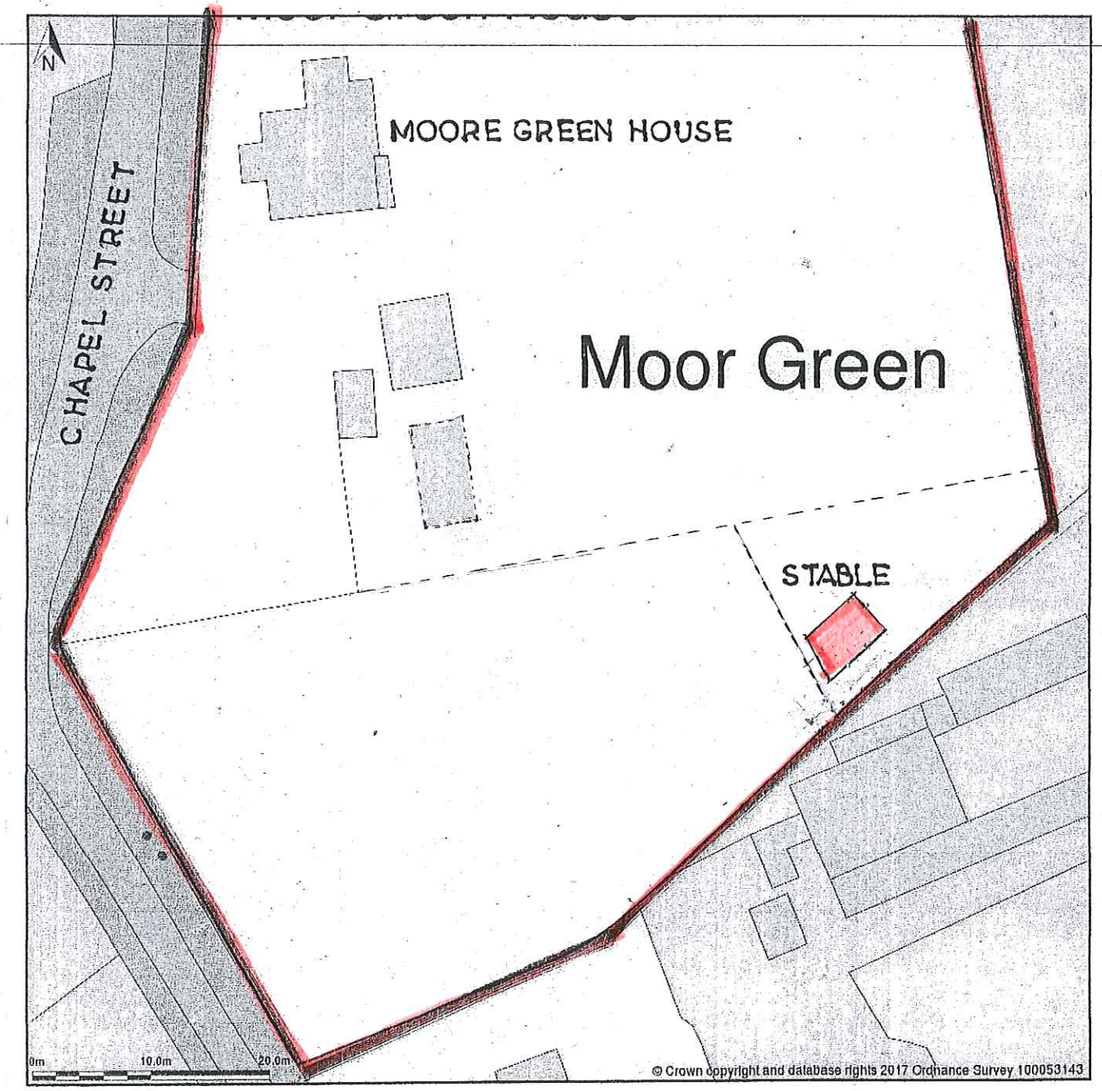



Block Plan shows area bounded by: 396239.81, 341950.57 396329.81, 342040.57 (at a scale of 1:500) The representation of a road, track or path is no evidence of a right of way. The representation of features as lines is no evidence of a property boundary.


Produced on 17th Jan 2017 from the Ordnance Survey National Geographic Database and incorporating surveyed revision available at this date. Reproduction in whole or part is prohibited without the prior permission of Ordnance Survey. © Crown copyright 2017. Supplied by www.buyaplan.co.uk a licensed Ordnance Survey partner (100053143). Unique plan reference: #00184960-BFF335


Ordnance Survey and the OS Symbol are registered trademarks of Ordnance Survey, the national mapping agency of Great Britain. Buy A Plan logo, pdf design and the www.buyaplan.co.uk website are Copyright © Pass Inc Ltd 2017


Site Plan
SCALE 1:500

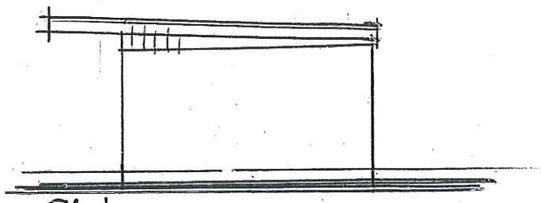

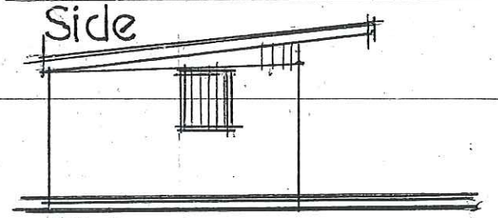

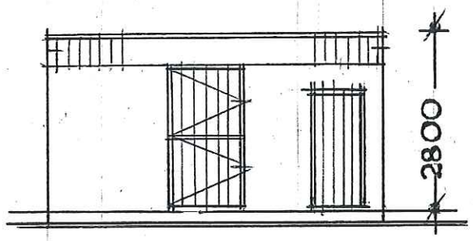

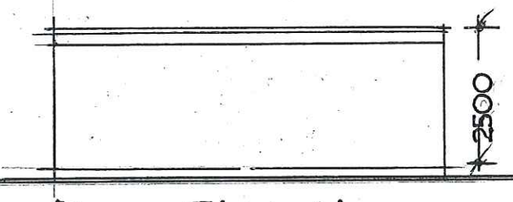

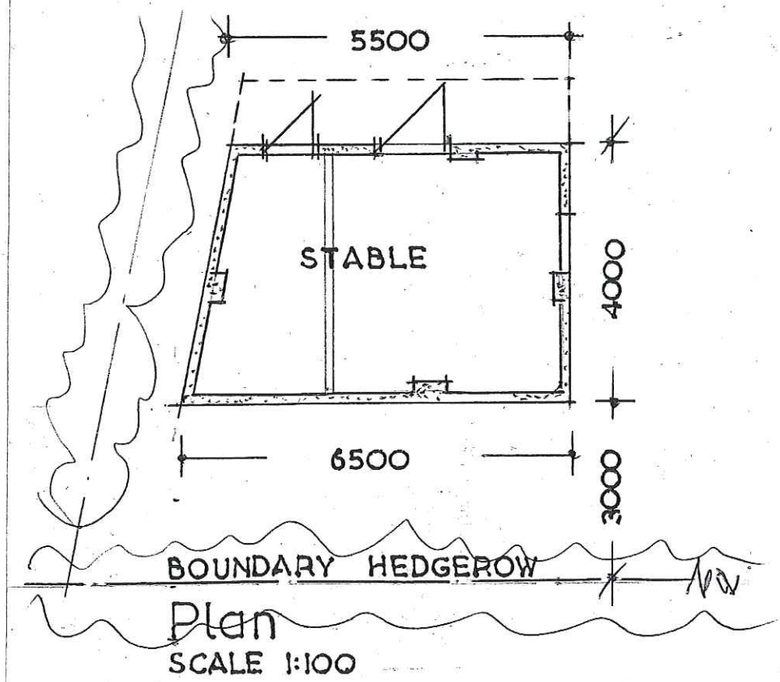

MATERIALS
WALLS:- CONC. BLOCKWORK
ROOF:- GREY PROFILE SHEET.

Description STABLE BUILDING ON LAND AT MOORE GREEN-HOUSE. 120 CHAPEL ST. FORSBROOK. ST 11-9DA
Drawn By
Date
SHEET no: