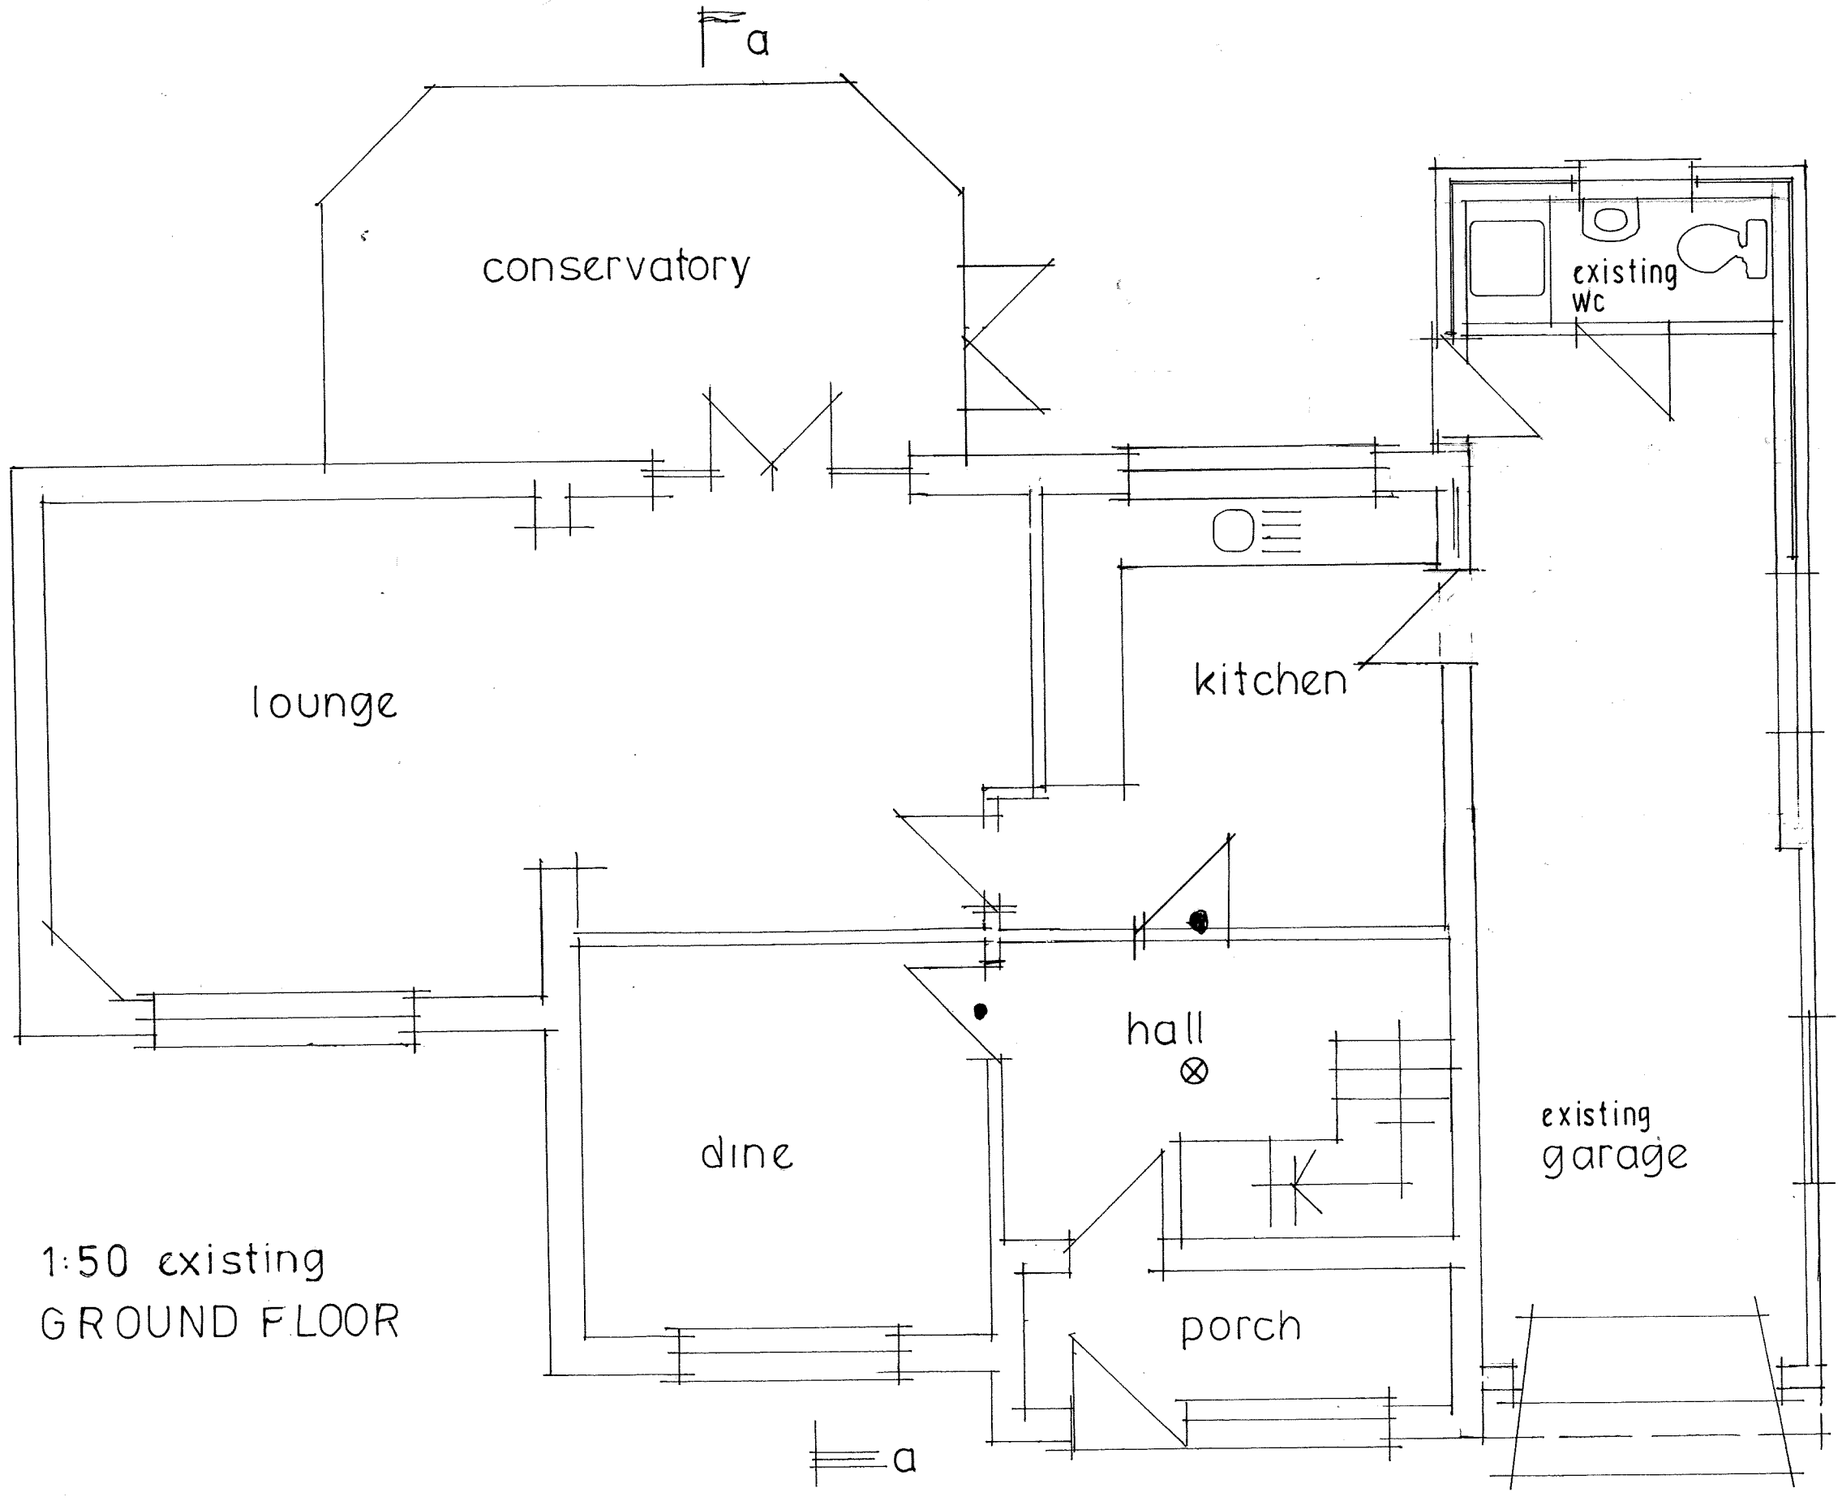

1:50 existing
GROUND FLOOR