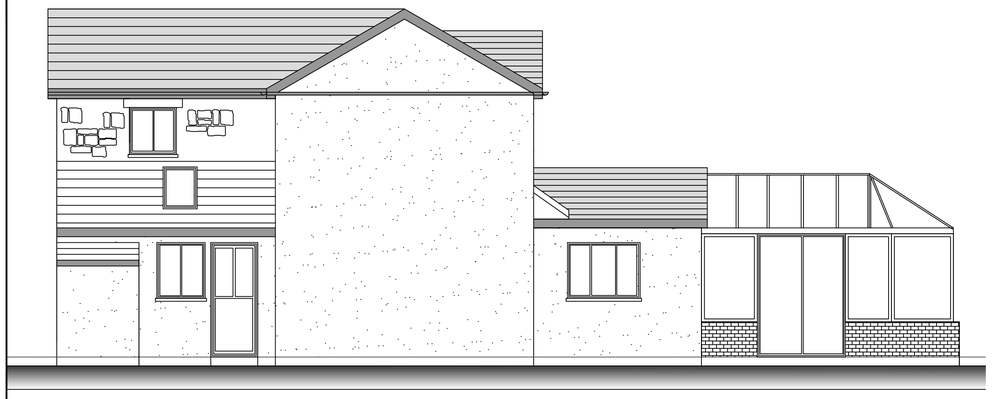

Existing West Elevation

Scale 1: 50



Existing South Elevation

Scale 1: 50

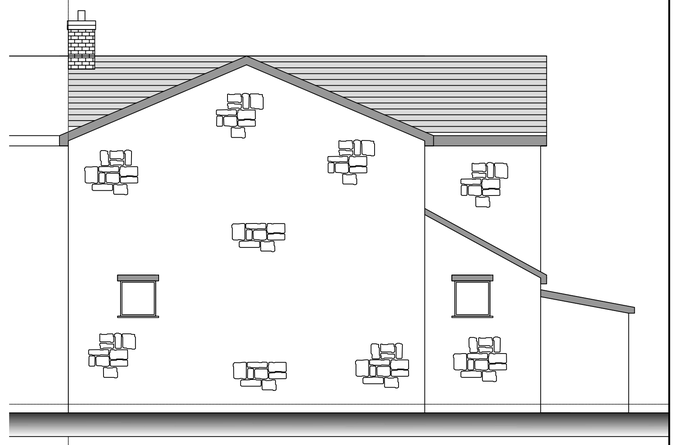

Existing North Elevation

Scale 1: 50

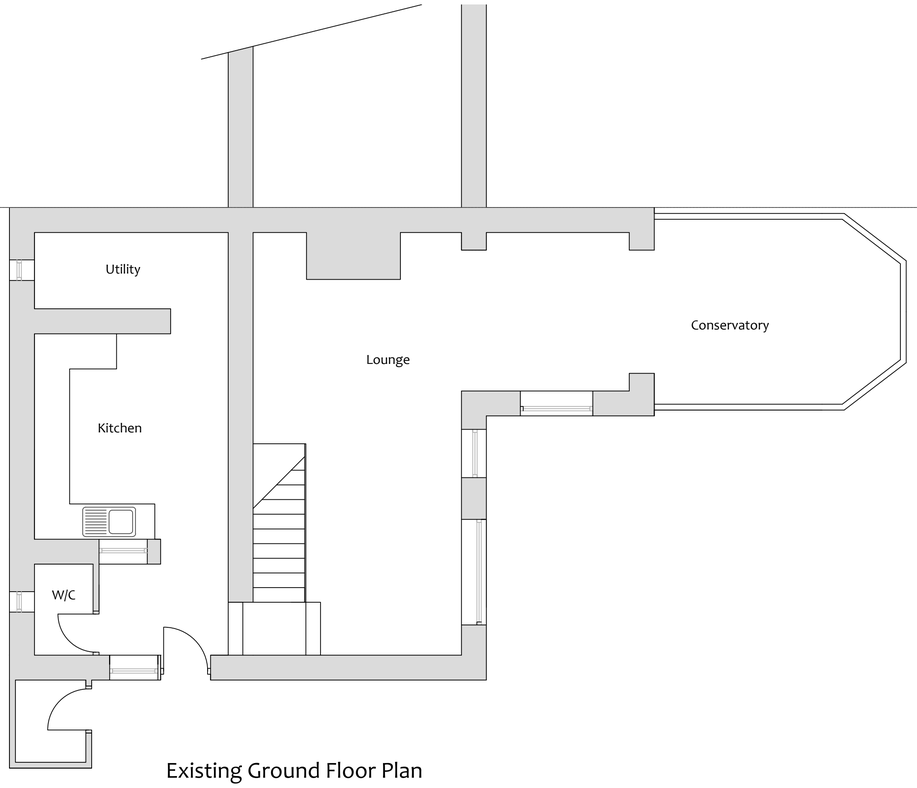

Existing Ground Floor Plan

Scale 1: 50

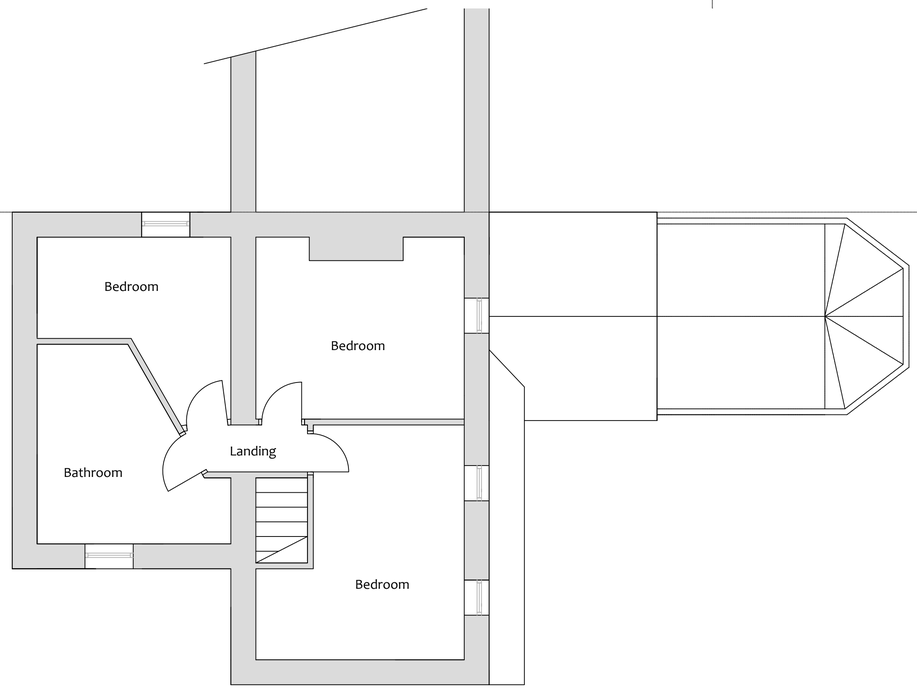

Existing First Floor Plan

Scale 1: 50

Rev	Date	Description
-	..	.

Client

Mr & Mrs D Grocott

Project

Proposed Ground & First Floor
Side Extension
21 Sandy Lane
Brown Edge
Staffordshire
ST68QL

Title

Existing Plans & Elevations

Drawn	Date
JL	26/04/2017
Checked	Scale
.	As Noted.

Status

-

Drg No.	Rev
DG/01/2017	-

DO NOT SCALE. IF IN DOUBT ASK

This drawing is Copyright. It is sent to you in confidence. It must not be copied or disclosed to third parties without our written permission. It remains our property and must be returned on request.