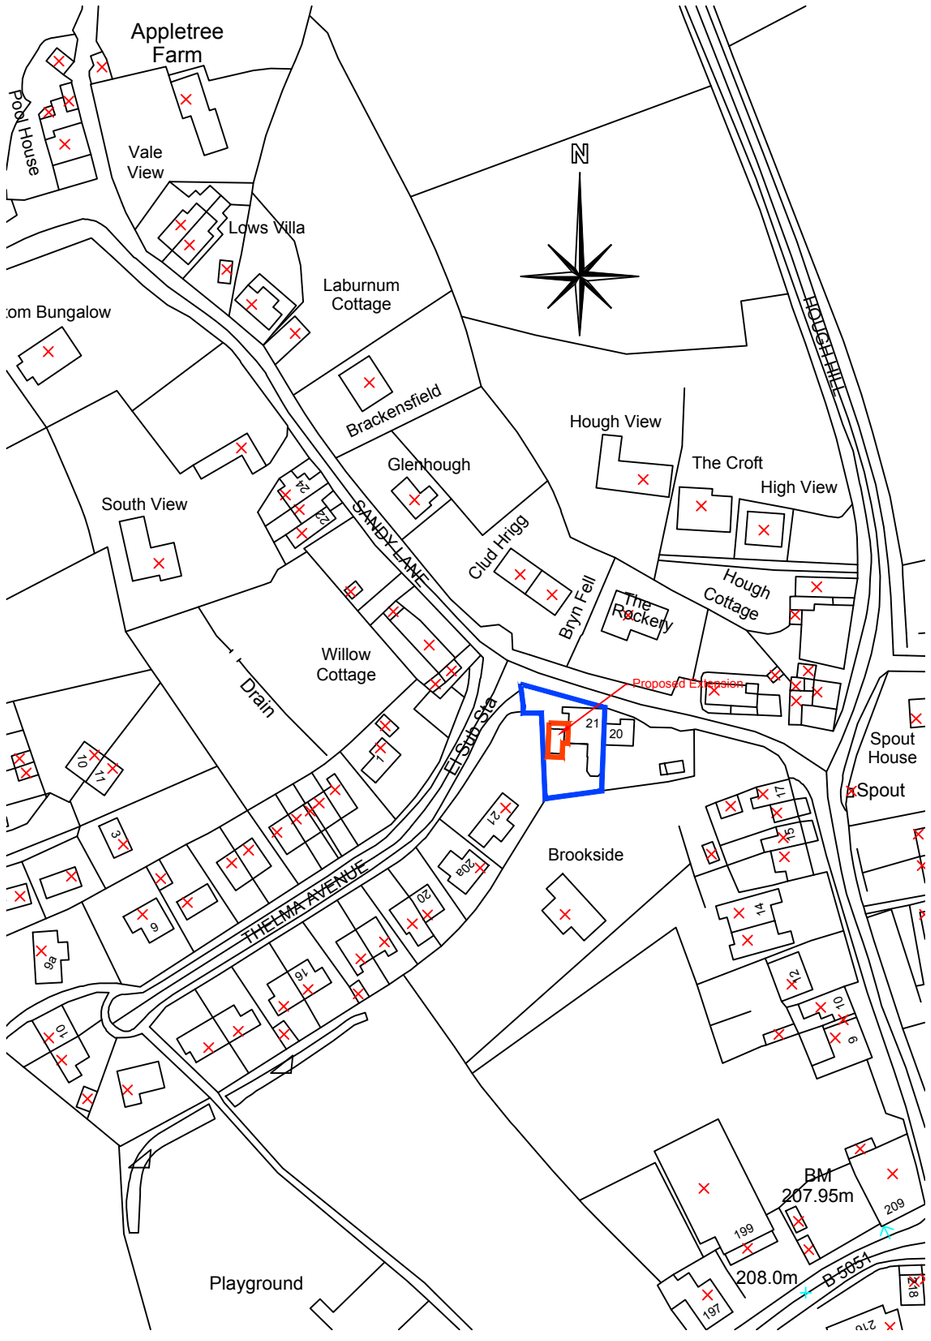

Location Plan SCALE 1:1250

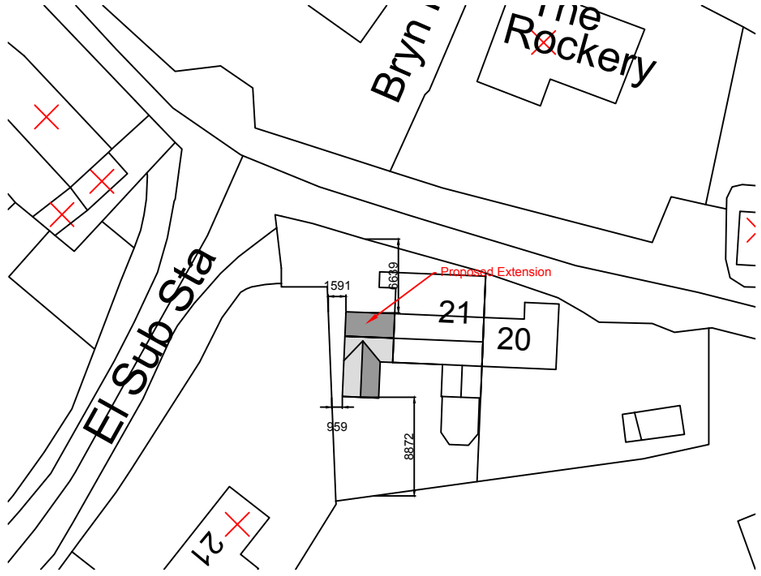

Block Plan SCALE 1:500

Rev	Date	Description

Client
Mr & Mrs D Grocott

Project
Proposed Ground & First Floor Side Extension
At : 21 Sandy Lane
Brown Edge
Staff. ST6 8QL

Title
Location Plan & Block Plan

Drawn	JL	Date	26/04/2017
Checked	.	Scale	As Noted.

Status
-

Drg No. DG/04/17 Rev

DO NOT SCALE. IF IN DOUBT ASK

This drawing is Copyright. It is sent to you in confidence. It must not be copied or disclosed to third parties without our written permission. It remains our property and must be returned on request.