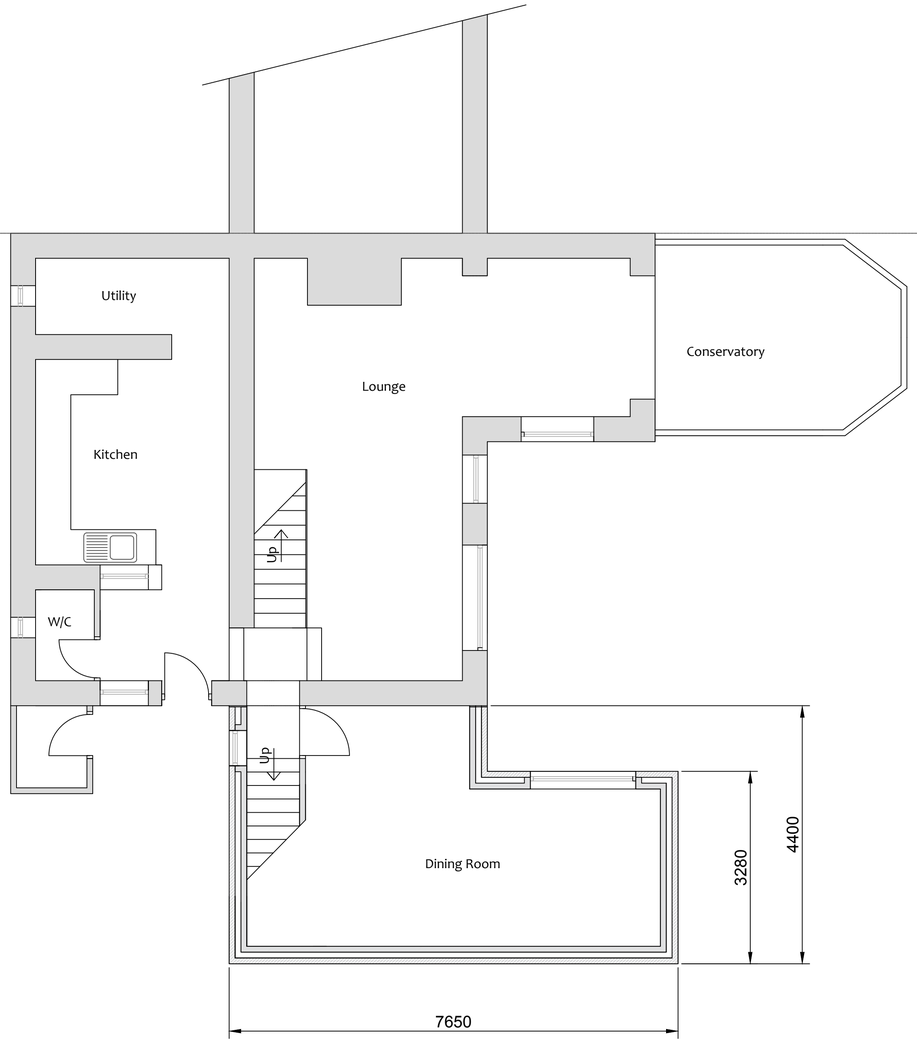

Proposed Ground Floor Plan

Scale 1: 50

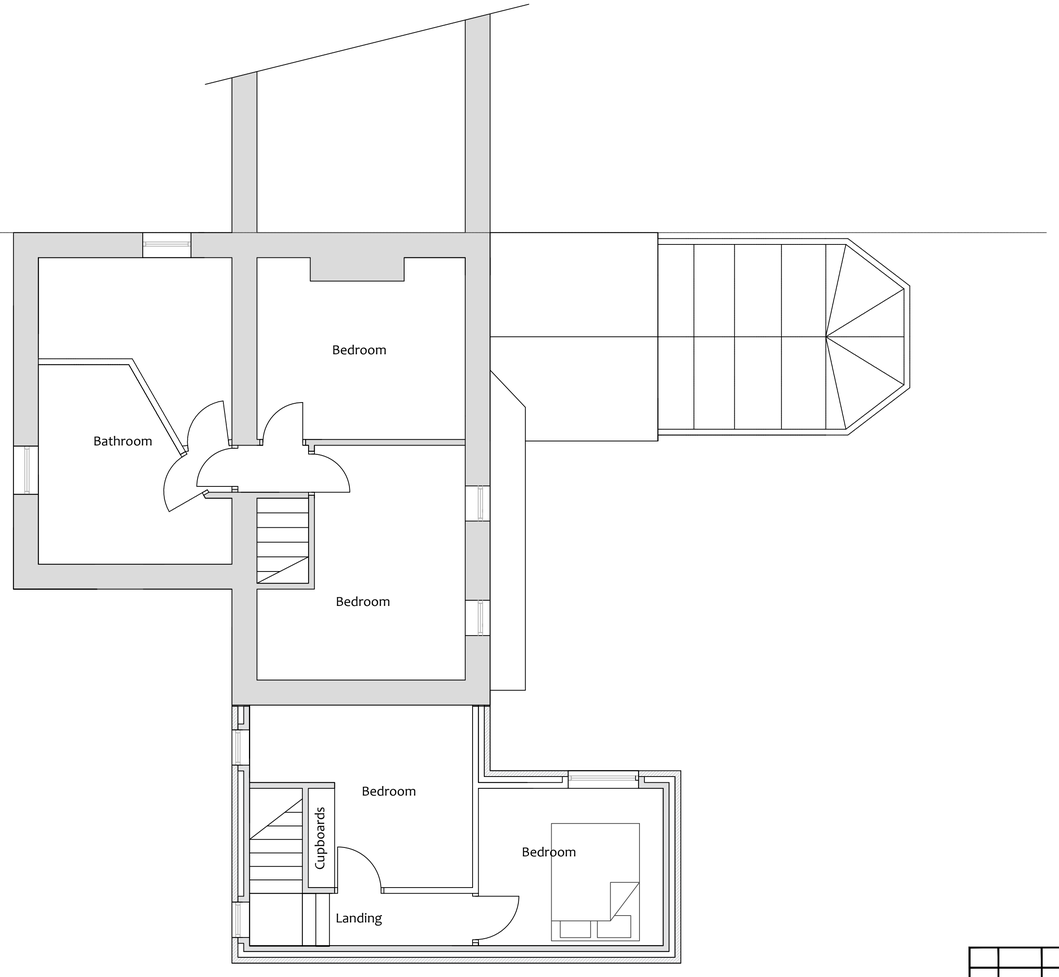

Proposed First Floor Plan

Scale 1: 50

Rev	Date	Description
B	11/04/17	Set Back Increased in accordance with P.O. Comments
A	7/04/17	Walls to be removed Highlighted

Client
Mr & Mrs D Grocott

Project
Proposed Ground & First Floor
Side Extension
21 Sandy Lane
Brown Edge
Staffordshire
ST6 8QL

Title
Proposed Elevations

Drawn	Date
JL	26/04/2017
Checked	Scale
-	As Noted.

Status
-

Drg No. DG/03/17 Rev B

DO NOT SCALE. IF IN DOUBT ASK

This drawing is Copyright. It is sent to you in confidence. It must not be copied or disclosed to third parties without our written permission. It remains our property and must be returned on request.