



Front elevation




Side Elevation

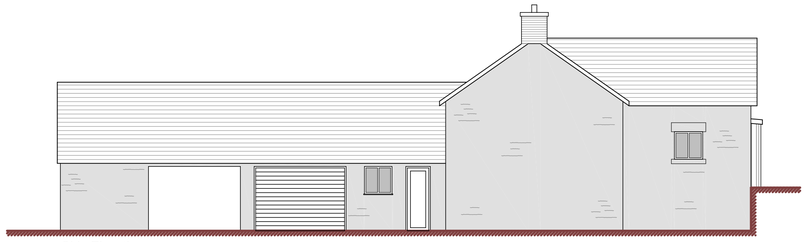

Side Elevation

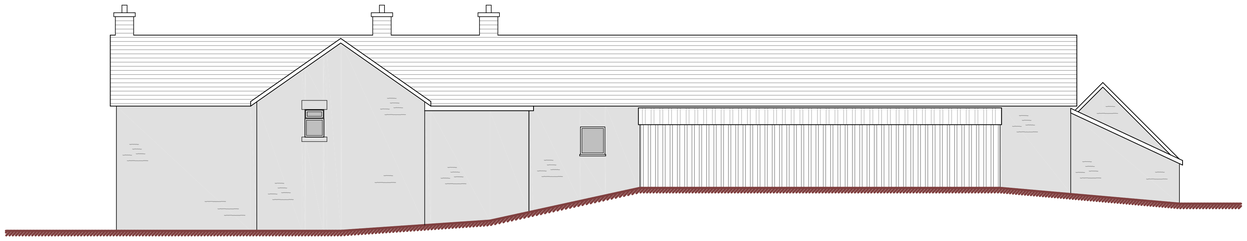


Rear elevation

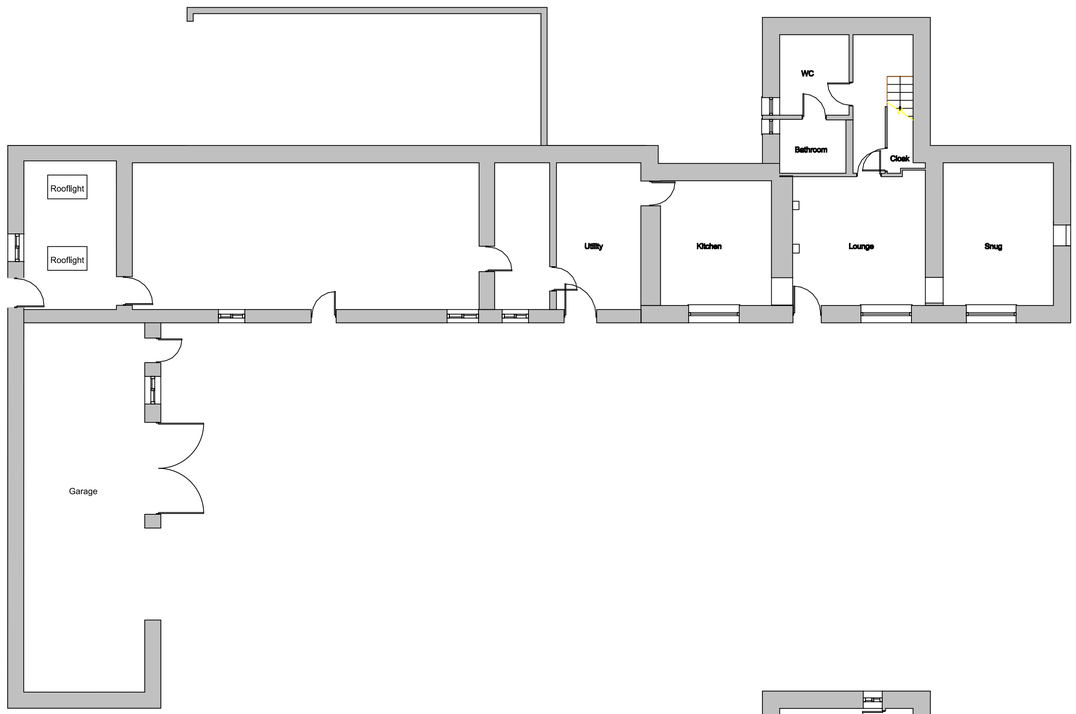


Ground floor plan

Scale
0 1 2 3 4 5

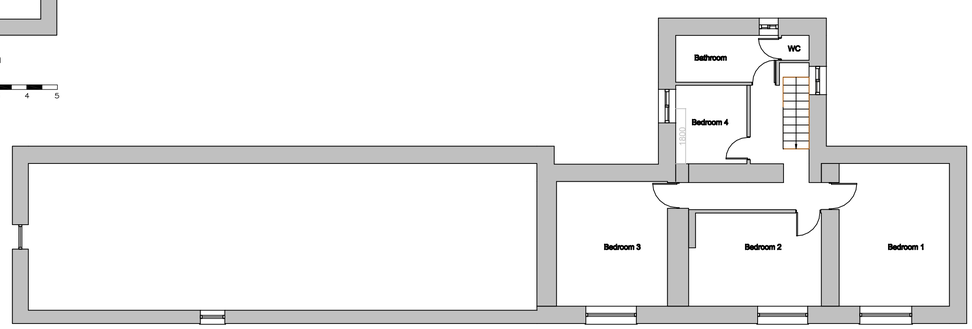


First floor plan

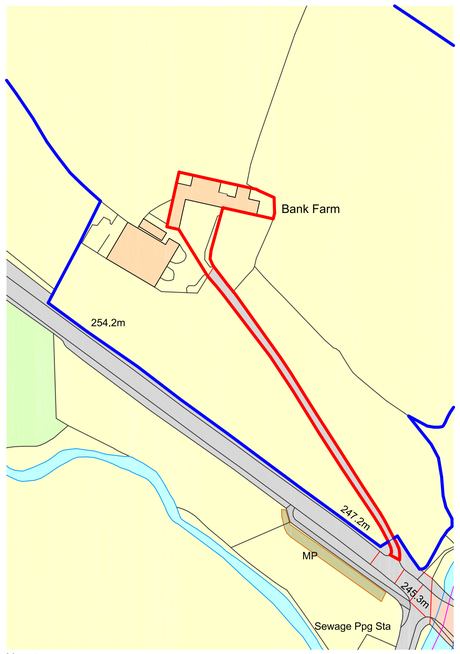

Metres
10 20 30 40 50 60 70 80 90 100


SCALE 1:1250

Location Plan @ 1:1250

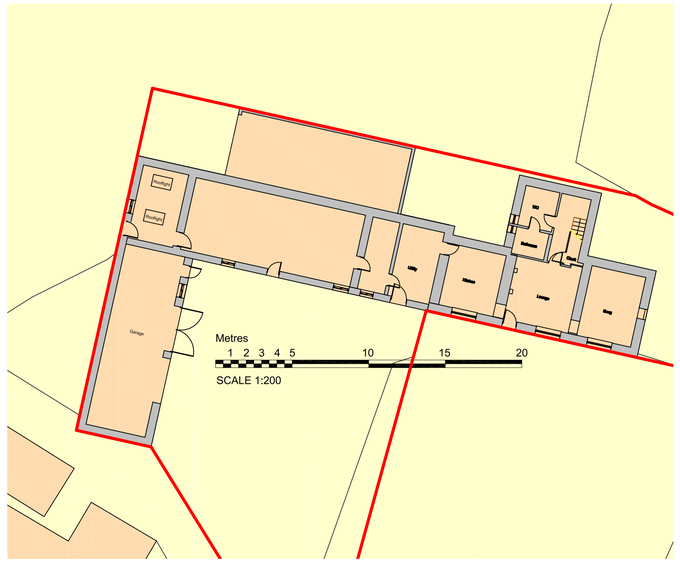

Existing Site @ 1:200



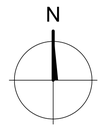

DBD Architectural Consultancy Ltd ©2017

1. Copyright is vested with DBD Architectural Consultancy Ltd.

2. All dimensions to be checked on site before proceeding.

3. Contractor to check/adjust dimensions of new work to suit existing conditions.
Do not assume existing structure or details are plumb, square or level.

4. Contractor must notify the architect of any discrepancies before proceeding.

5. All drawings to be read in conjunction with all other consultants drawings and specs.

Rev	Date	Description
A	04.04.17	Minor amendment

DBD Architectural Consultancy

DBD Architectural Consultancy Ltd
50 Broad Street, Leek,
Staffordshire, ST13 5NS
01538 387755
info@dbdconsultants.co.uk
www.dbdconsultants.co.uk

Mr and Mrs Allen
Bank Farm
Wilkhill
ST13 7PP
Client

Proposed alterations and extensions and conversion of a stone barn into living accomodation
Project

Plans and elevations as existing, site plan as existing
Title

Stage	Planning		
Size	A1	Date	Job no
Scale	1:50 / 1:100 / 1:200	04.04.17	1719-100
Drawing Number	PL 01A		