This drawing is copyright and should not be reproduced without permission.
The contractor is responsible for checking dimensions and levels and drainage inverts prior to commencing works - any discrepancy to be verified before proceeding.-figured dimensions only to be worked to: DO NOT SCALE.
All work to be carried out in accordance with the current Building Regulations, Brtiish Standards/Codes of practice and statutory authority bye -laws and recommendations.

Revision	Comments	Date



Front elevation

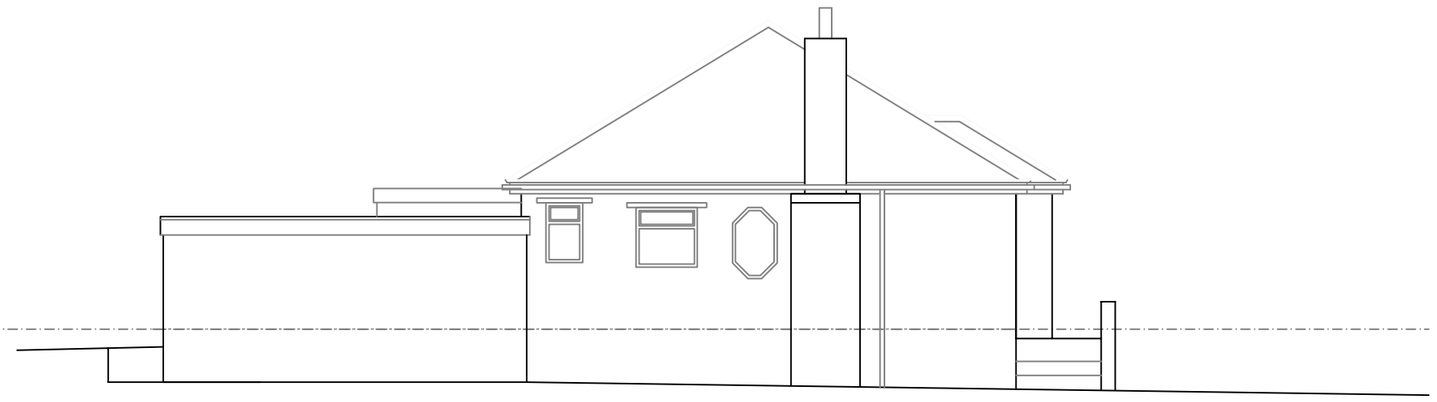

side elevation



rear elevation

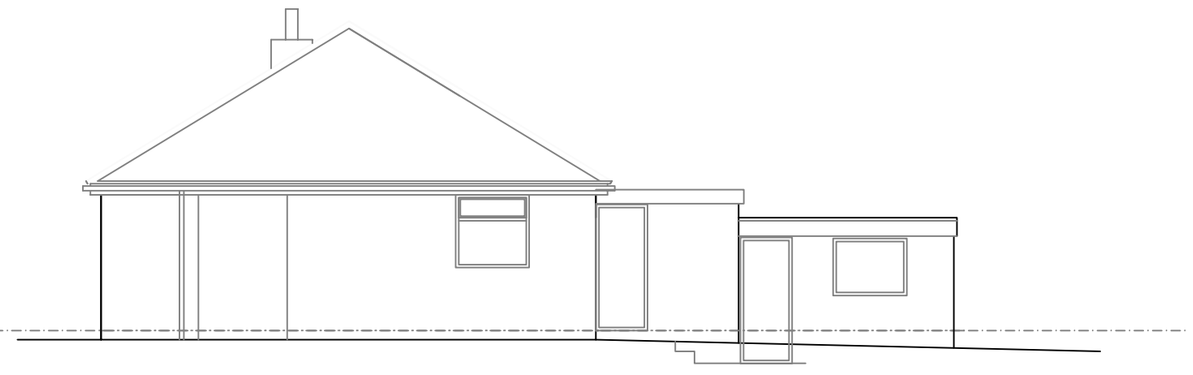

side elevation

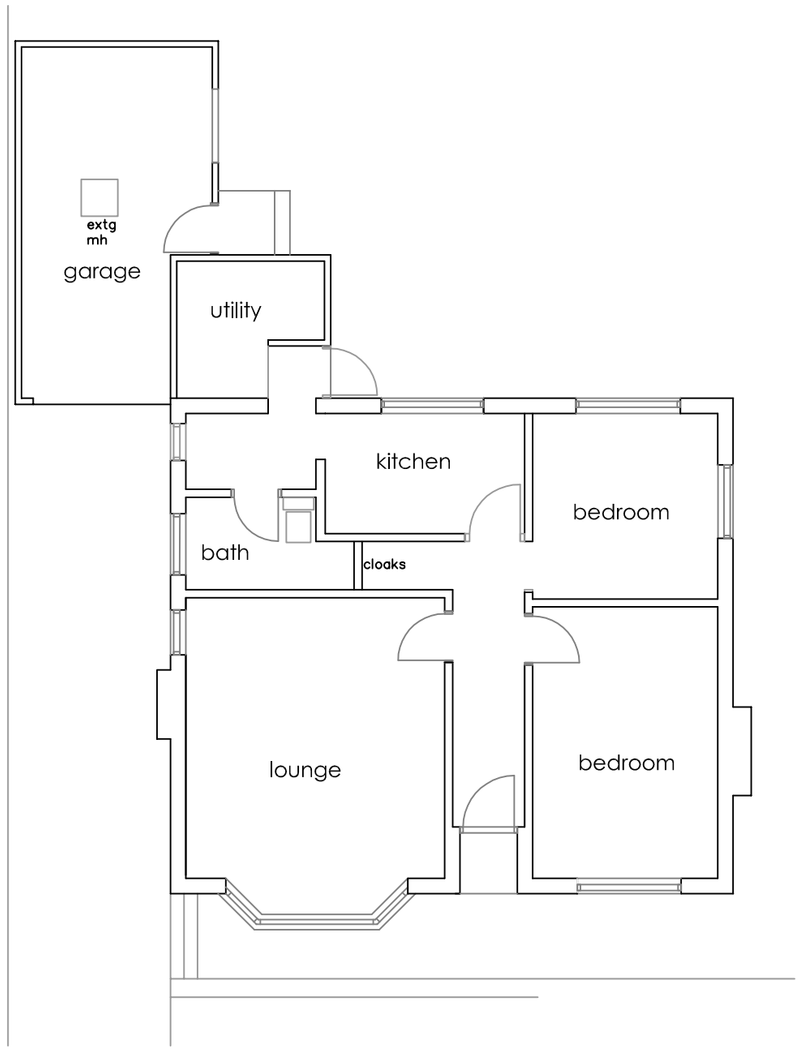

ground floor plan

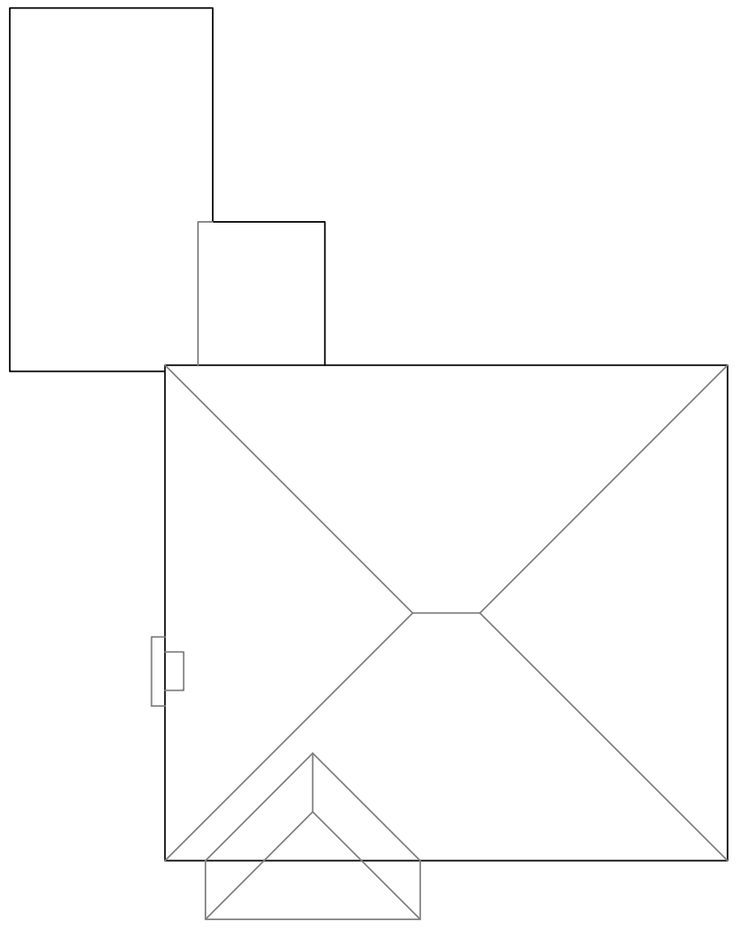

roof plan

Robert Berry MCIAT
Architectural services
10 Truro Close, Congleton, Cheshire, CW12 3BD
t : 01260 279098 m : 07790 179093 e: robert.berry10@yahoo.co.uk

Client

Mr & Mrs Wright.

Project

Proposed alterations and extension at 5 Conway Road, Knypersley, ST8 7AL

Title

plan as existing

Scale @A2 1:100

Date March 2016

Drg no 1680 /01 Rev