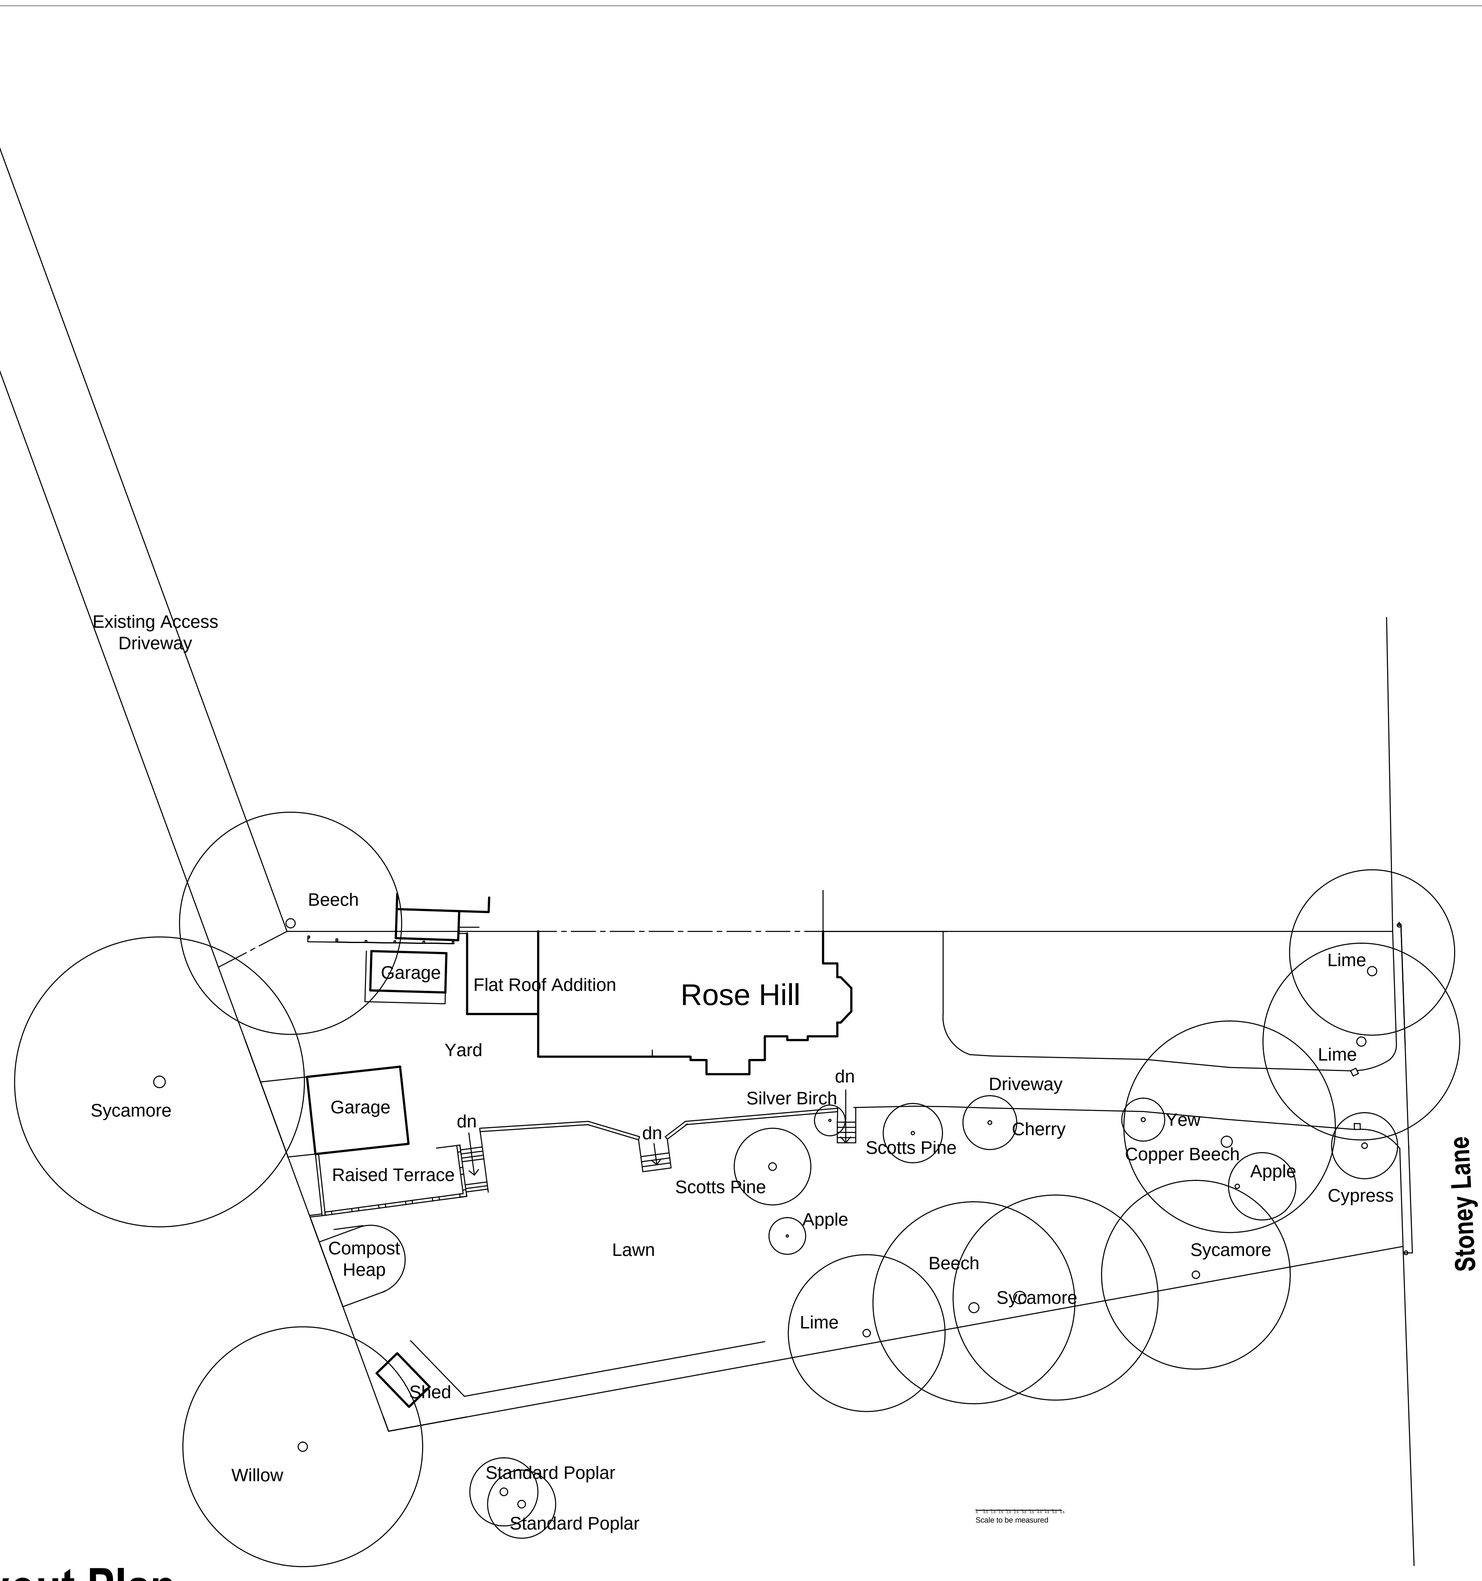

Site Layout Plan

REV	DATE	DESCRIPTION
A	11th Feb 14	Additional Photographs 15 & 16 included in Layout

DRAWING STATUS

Planning

THIS DRAWING IS COPYRIGHT AND MUST NOT BE REPRODUCED IN WHOLE OR IN PART WITHOUT THE PRIOR PERMISSION OF P4 Architecture.

DIMENSIONS TO BE VERIFIED ON SITE. ONLY FIGURED DIMENSIONS TO BE USED AND ANY DISCREPANCY BETWEEN THIS DRAWING AND SITE CONDITIONS TO BE REFERRED TO P4 Architecture IMMEDIATELY. NO DIMENSIONS ARE TO BE SCALED OFF PRINTED DRAWINGS. ANY AREAS THAT ARE INDICATED ON THIS DRAWING ARE FOR GUIDANCE ONLY. NO RESPONSIBILITY IS TAKEN FOR THEIR ACCURACY

THERE IS A RISK OF DEATH OR INJURY IN CONSTRUCTION IF THE WORKS ARE NOT PROPERLY PLANNED AND SUPERVISED. THE CONTRACTOR MUST NOT UNDERTAKE ANY ELEMENT OF WORK WITHOUT HAVING FIRST CARRIED OUT THE NECESSARY RISK ASSESSMENT AND PREPARED DETAILED METHOD STATEMENT.

CLIENT

Ms J. Walker & Mr P. Byworth

PROJECT

Proposed Detached Dwelling adjacent to Rose Hill, Stoney Lane, Endon, Stoke on Trent Staffordshire

DRAWING TITLE

Tree Survey Plan

SCALE	DATE
1:200 @ A1	January 2014

DRAWING No.	REV
JOWA /PP/02/003	**A**

P4 Architecture

P4 Architecture
A Chartered Institute of Architectural Technologist Practice

Chartered Institute of Architectural Technologists

Architectural & Construction Project Management Services

19, Nicholson Way, Leek, Staffordshire Moorlands, ST13 8NE
Tel. 07962 062 618 Email. P4architecture@hotmail.co.uk