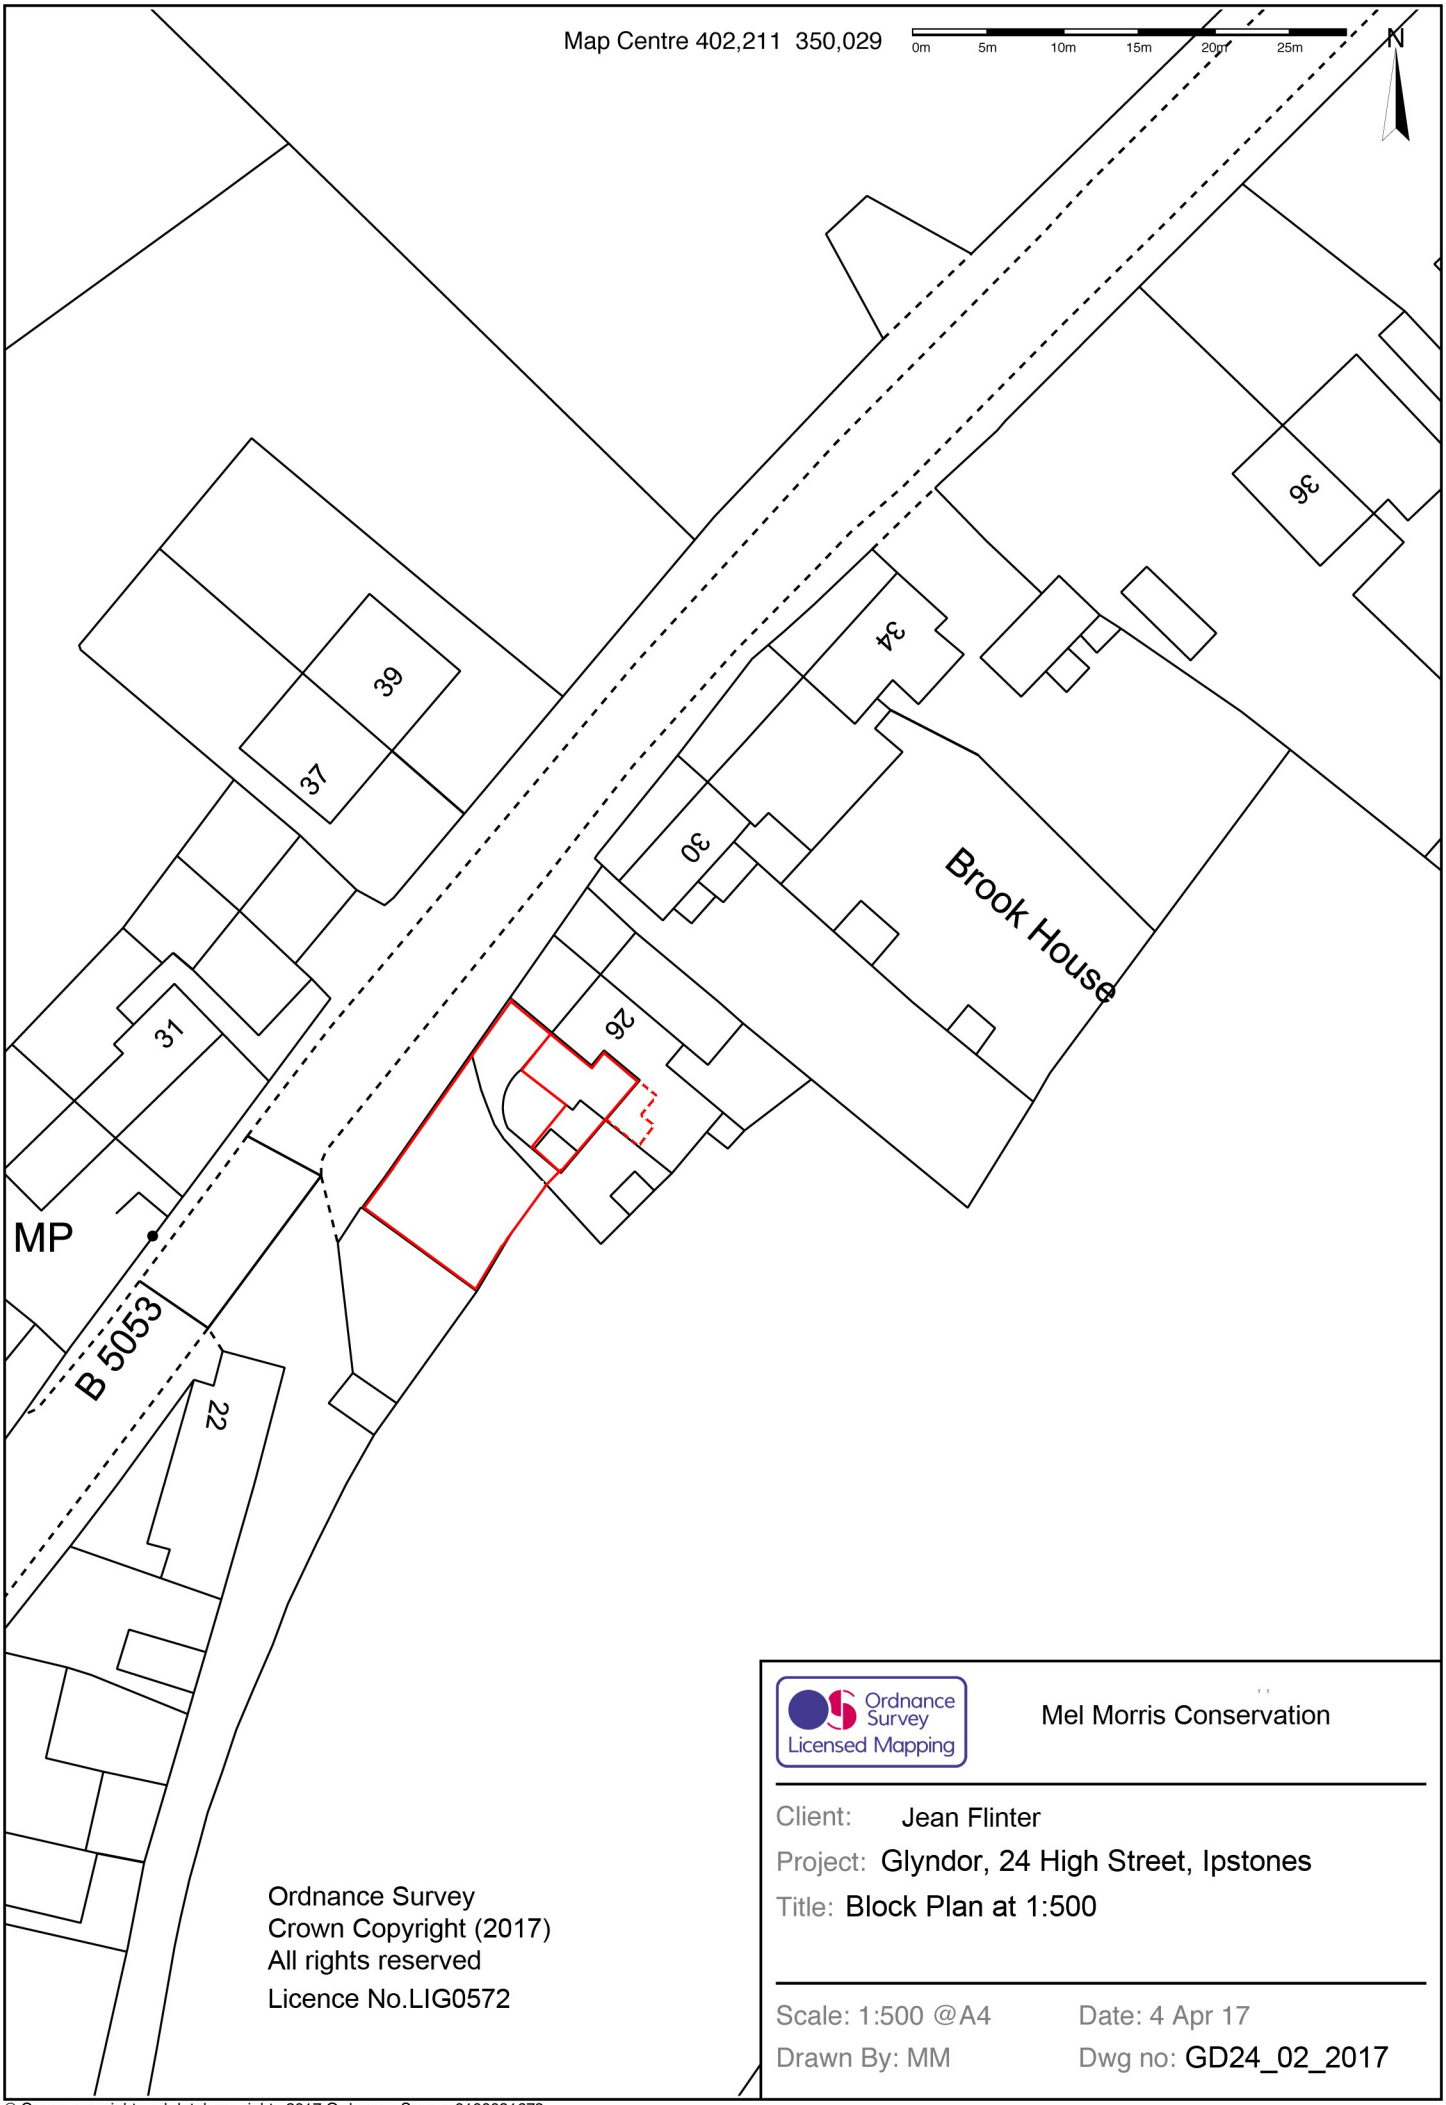


Ordnance Survey
Crown Copyright (2017)
All rights reserved
Licence No.LIG0572

Ordnance Survey Licensed Mapping

Mel Morris Conservation

Client: Jean Flinter

Project: Glyndor, 24 High Street, Ipstones

Title: Block Plan at 1:500

Scale: 1:500 @A4 Date: 4 Apr 17

Drawn By: MM Dwg no: GD24_02_2017

© Crown copyright and database rights 2017 Ordnance Survey 0100031673