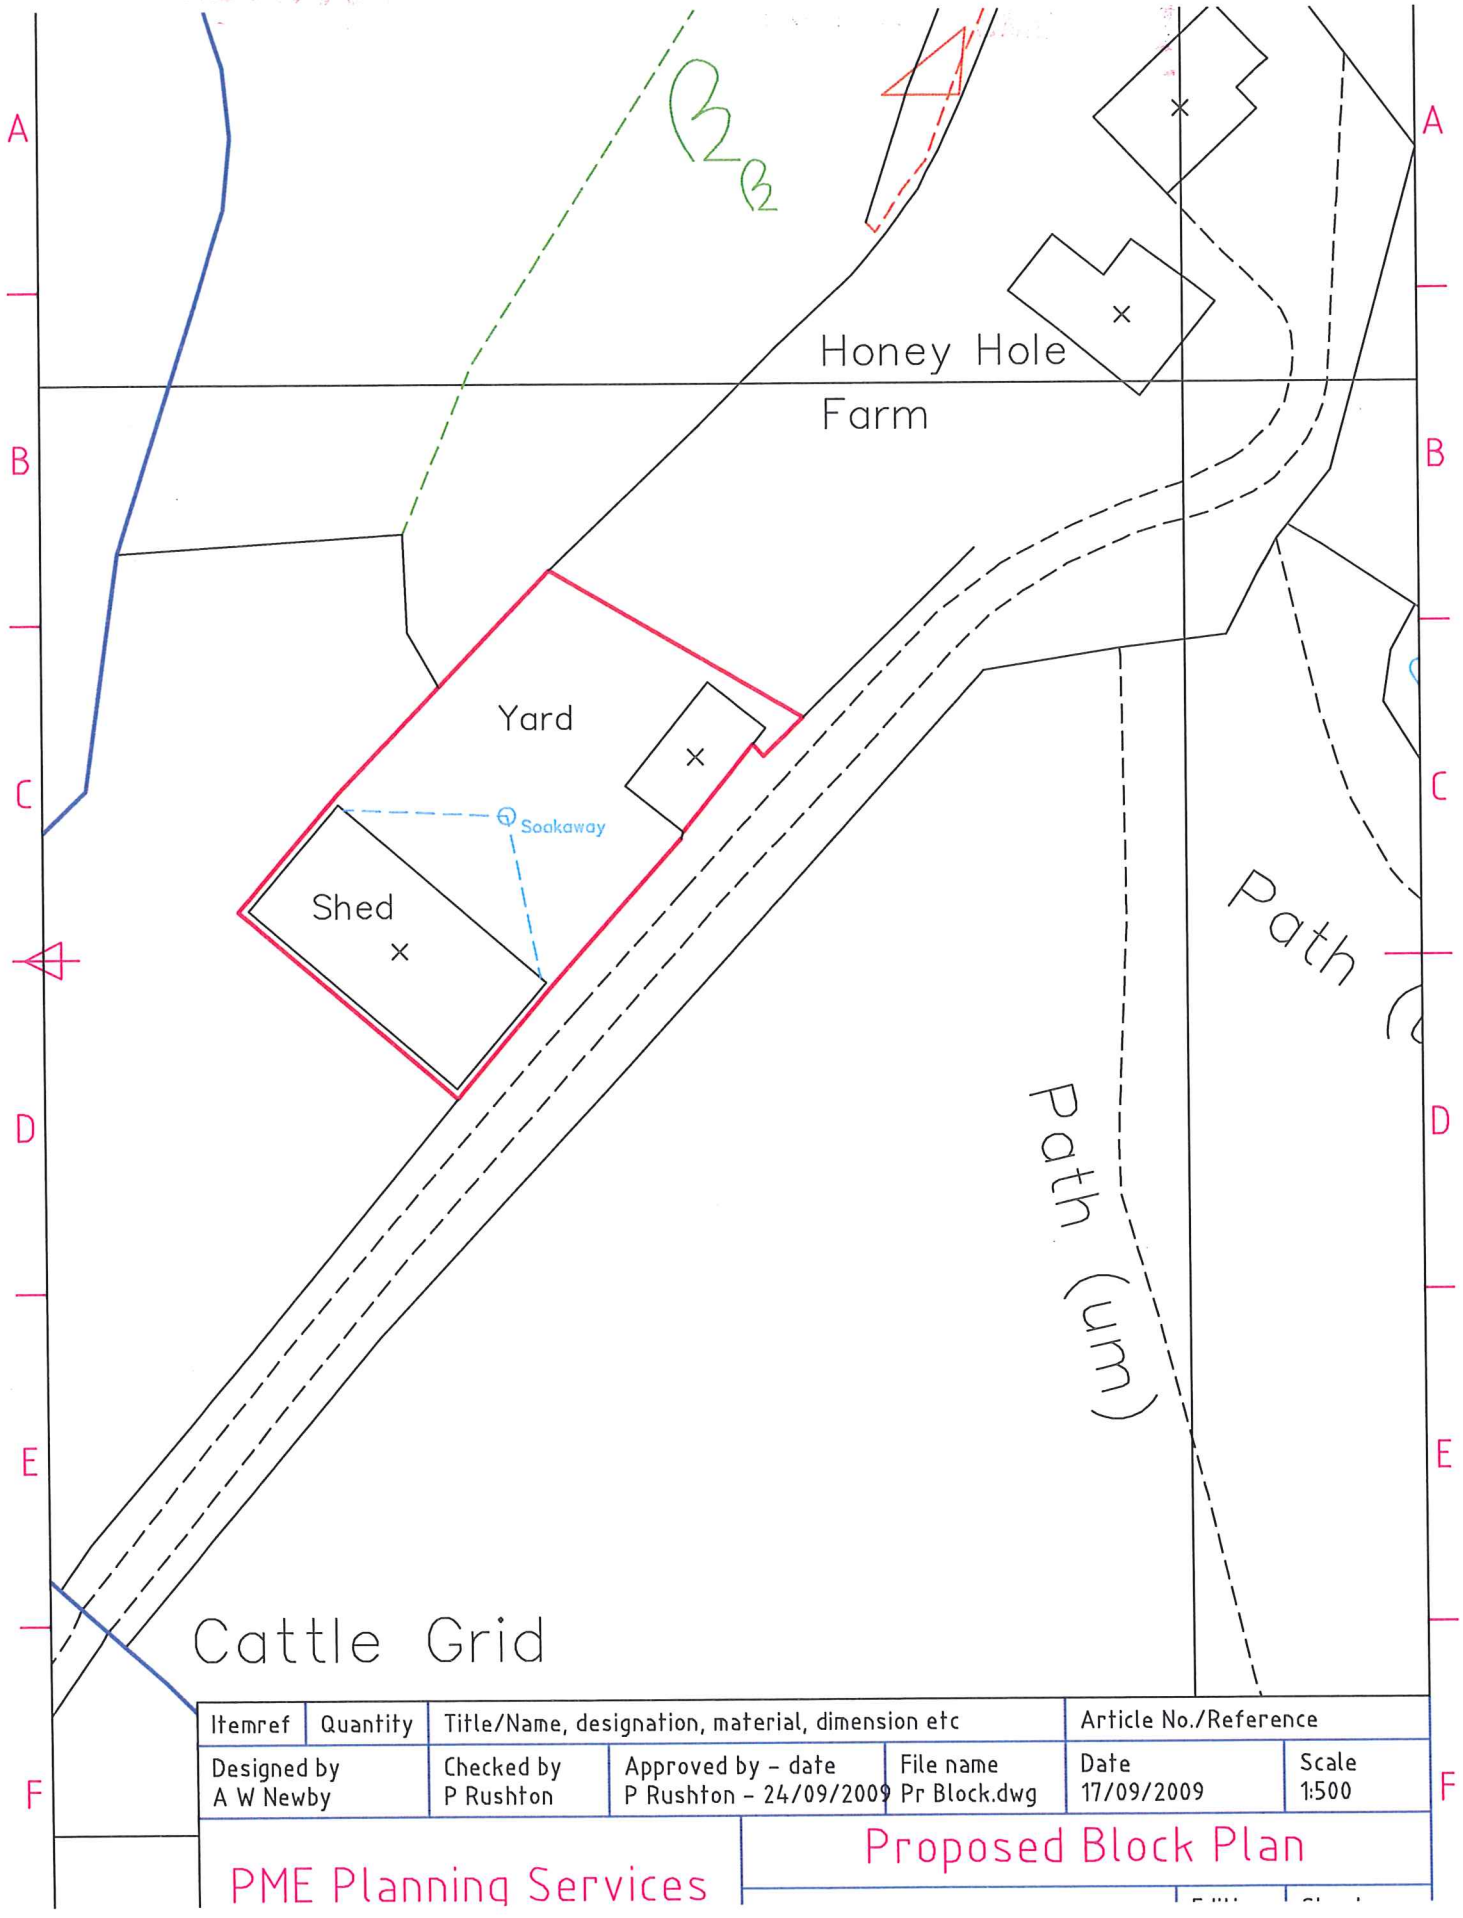

Itemref	Quantity	Title/Name, designation, material, dimension etc			Article No./Reference	
Designed by A W Newby		Checked by P Rushton	Approved by - date P Rushton - 24/09/2009	File name Pr Block.dwg	Date 17/09/2009	Scale 1:500

PME Planning Services

Proposed Block Plan