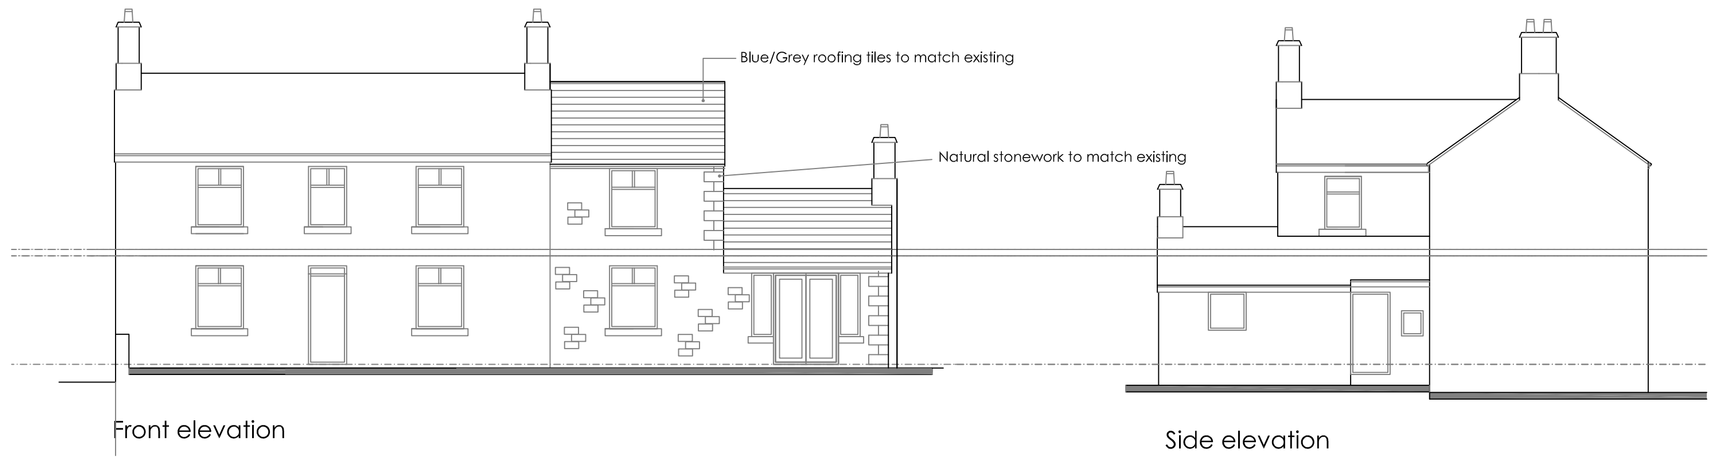

Front elevation

Side elevation

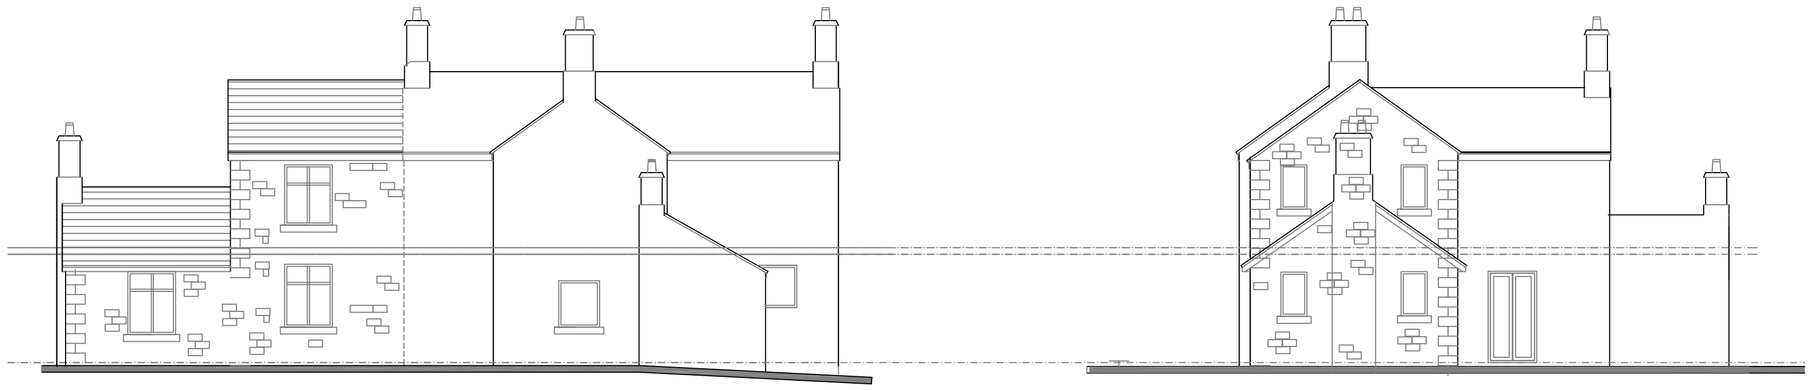

Rear elevation

Side elevation

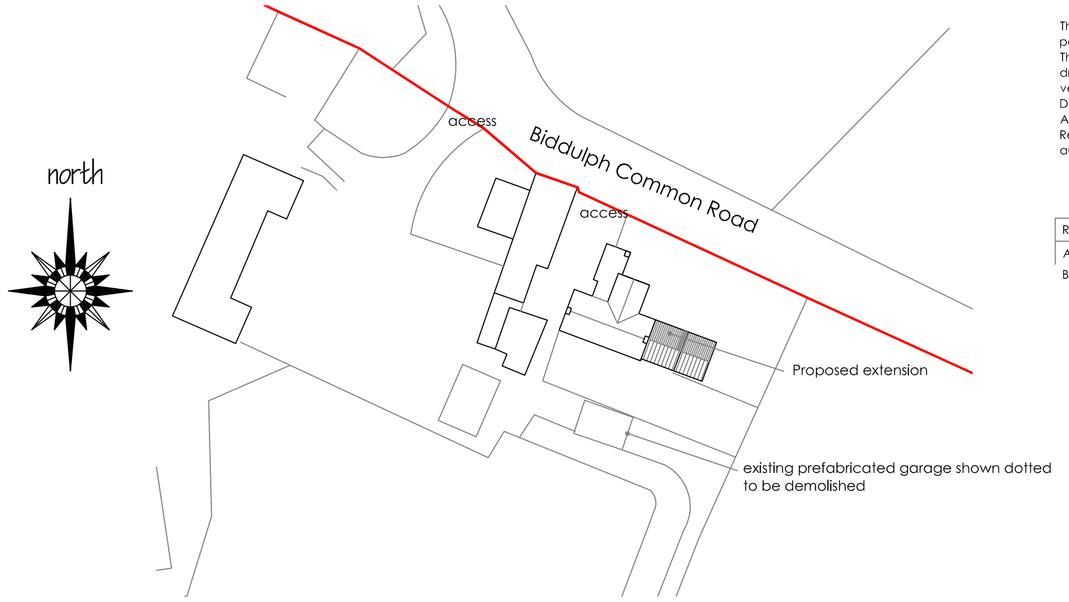

site plan 1:500

This drawing is copyright and should not be reproduced without permission.
The contractor is responsible for checking dimensions and levels and drainage inverts prior to commencing works - any discrepancy to be verified before proceeding..figured dimensions only to be worked to: DO NOT SCALE.
All work to be carried out in accordance with the current Building Regulations, British Standards/Codes of practice and statutory authority bye -laws and recommendations.

Revision	Comments	Date
A	Ridge height reduced	11 05 17
B	Single storey extension resited	24 05 17

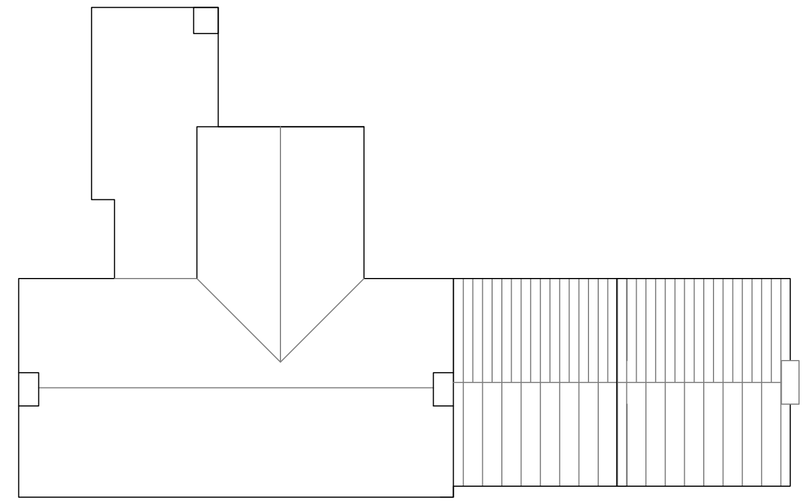

Roof plan

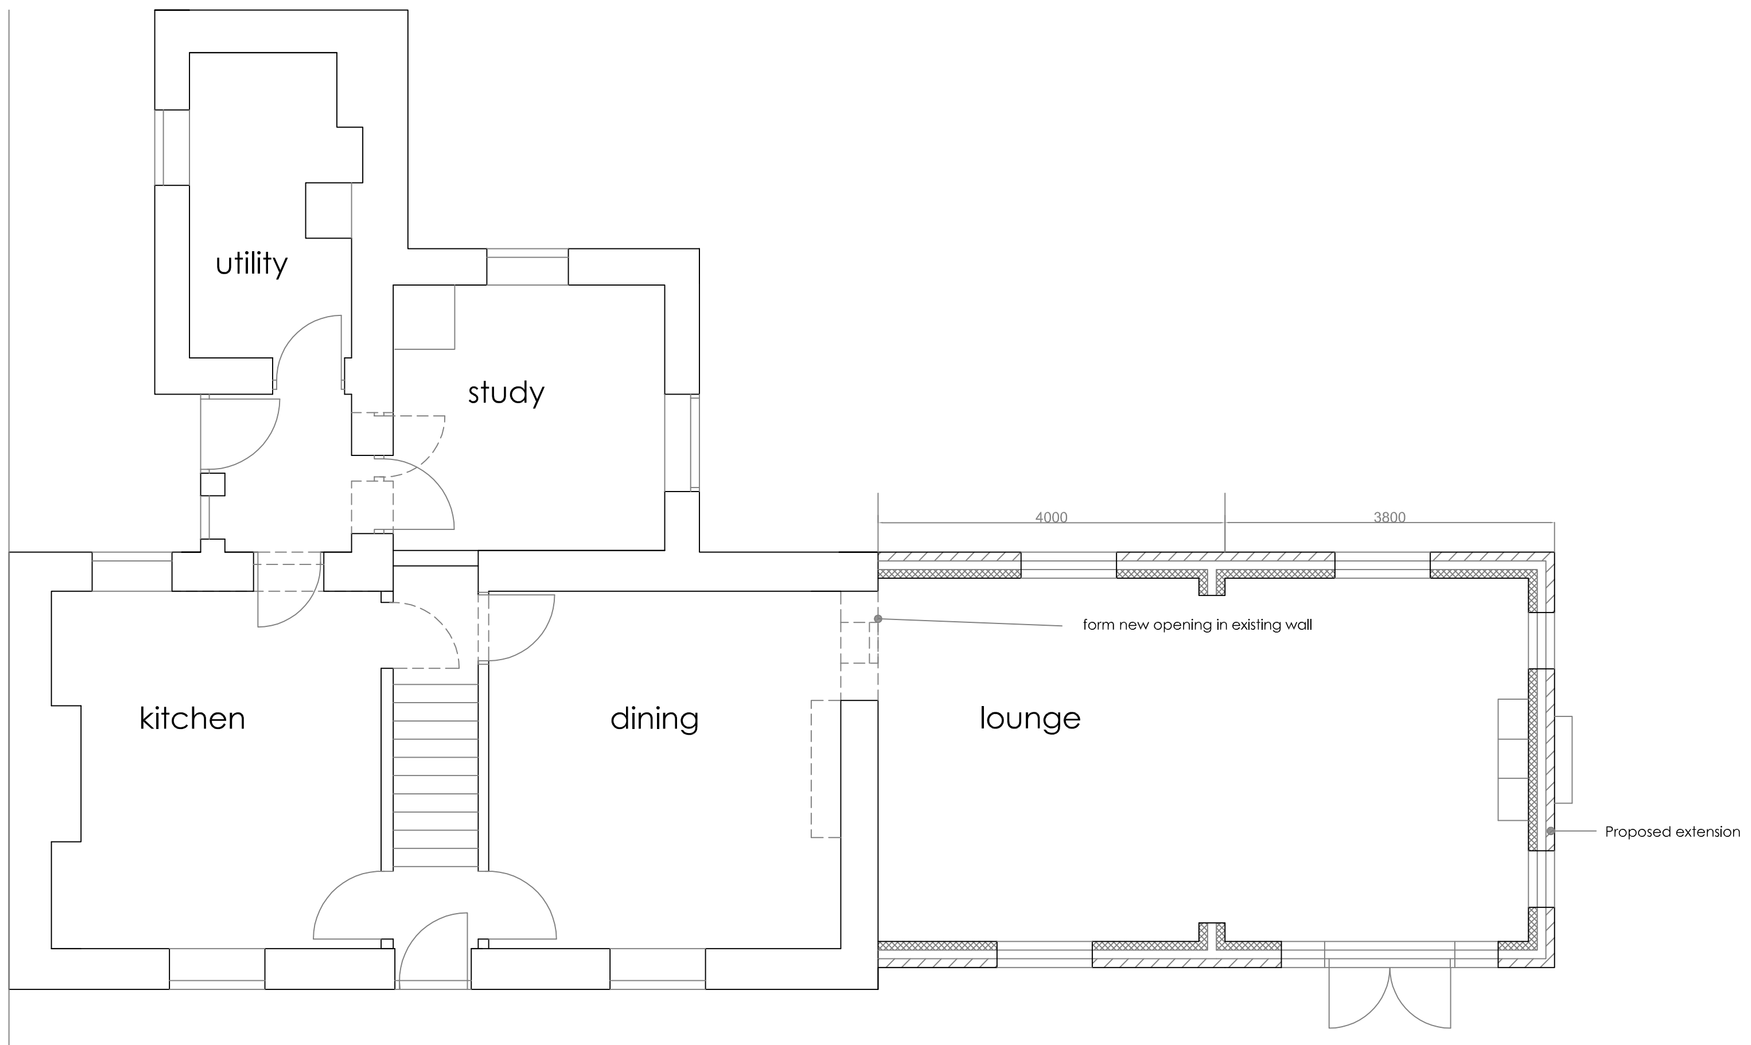

Ground floor plan

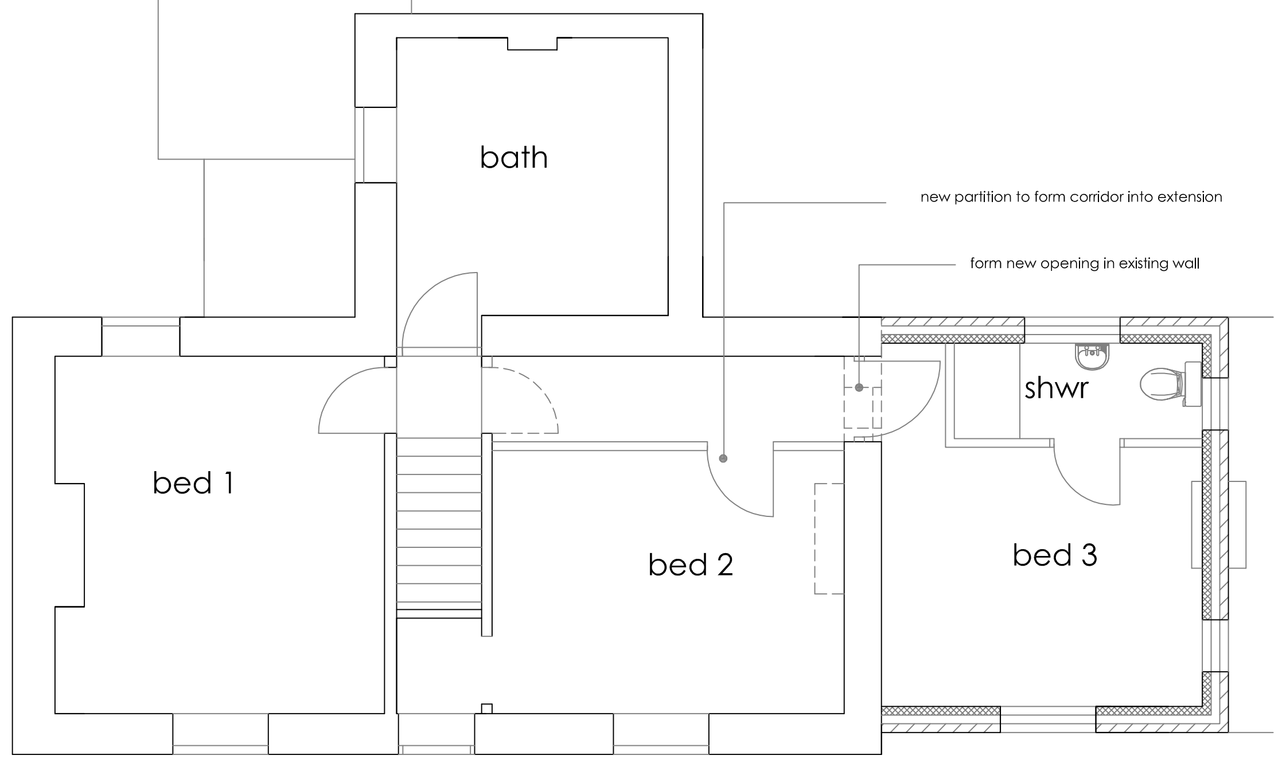

First floor plan

Robert Berry MCIAT
Architectural services
10 Truro Close, Congleton, Cheshire, CW12 3BD
t : 01260 279098 m : 07790 179093 e: robert.berry10@yahoo.co.uk

Client
Miss S Williams

Project
Proposed extension to Bentley House, Newtown Road, Newtown, Biddulph, ST8 7SW

Title
Scheme layout plan

Scale @A1 1:50 1:100

Date Feb 2017

Drg no 1679 /02 Rev B