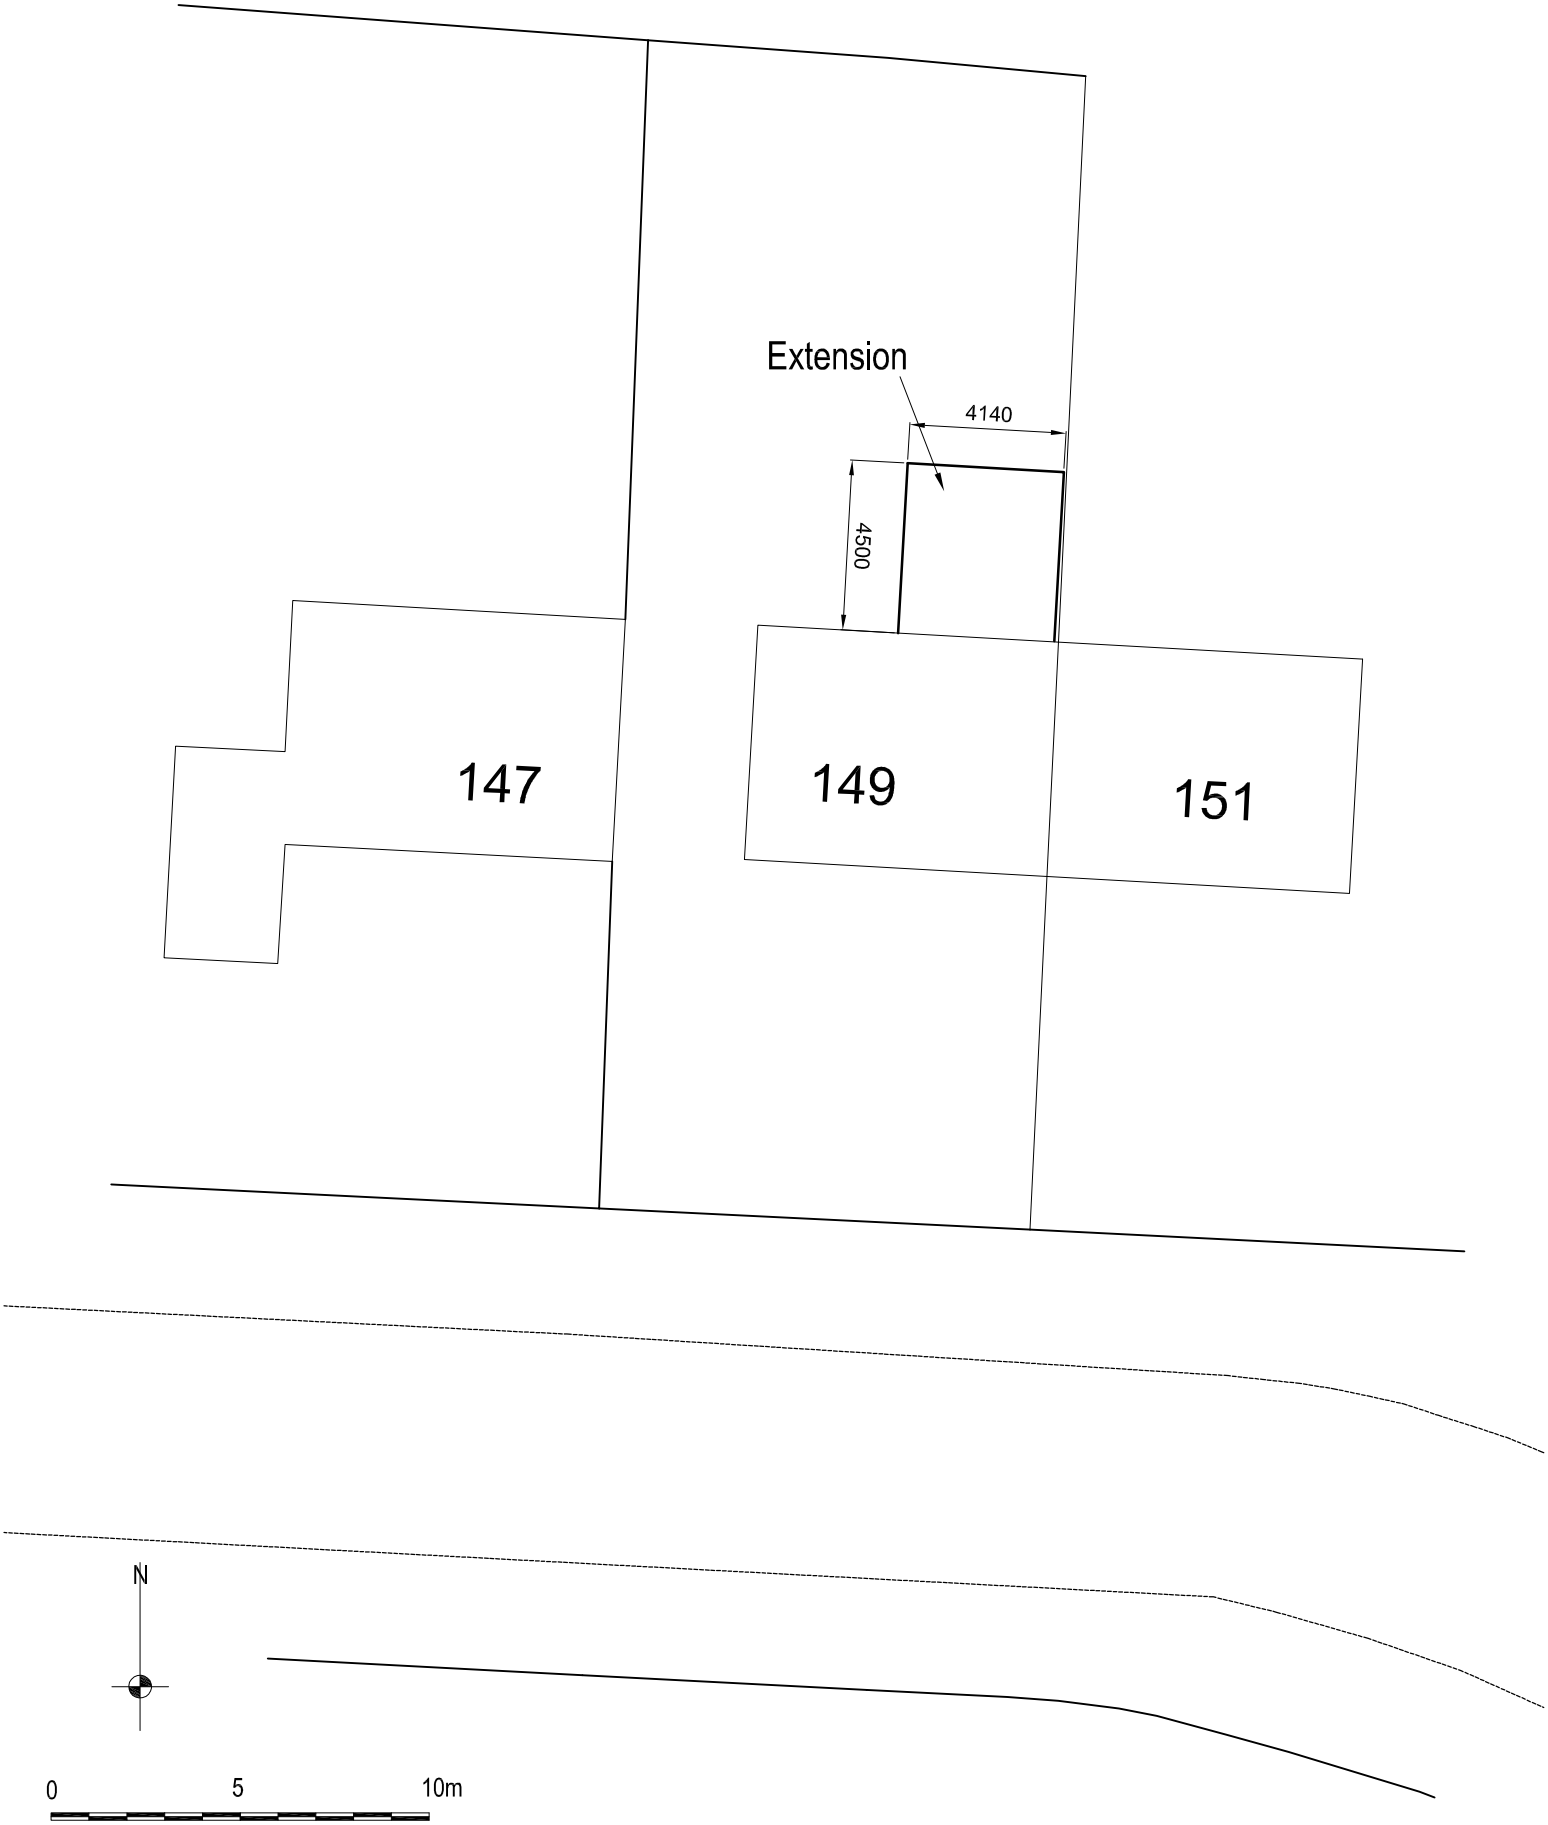

job	149 Haregate Road, Leek Proposed Extension
title	Site Plan
date	17.05.17
scale	1/200 @ A4
dwg. no.	149HR-05
rev.	.

Ian Ankers architecture
Building and Design Consultants
Ryecroft Farm, Rushton Spencer, Macclesfield, SK11 0RP
t 01260 546944
e ian@ianankers.co.uk
w www.ianankers.co.uk