Mr Baker,
2 Shaw Street
Biddulph
Extension To Kitchen

GENERAL NOTES

All work is to be completed in accordance with the planning consent notice ref:

All work is to conform with 2010 Building Regulations and all subsequent revised documents and to the satisfaction of the building control officer.

The contractor is to check all dimensions and conditions on site prior to commencing works. This drawing is not to be scaled!

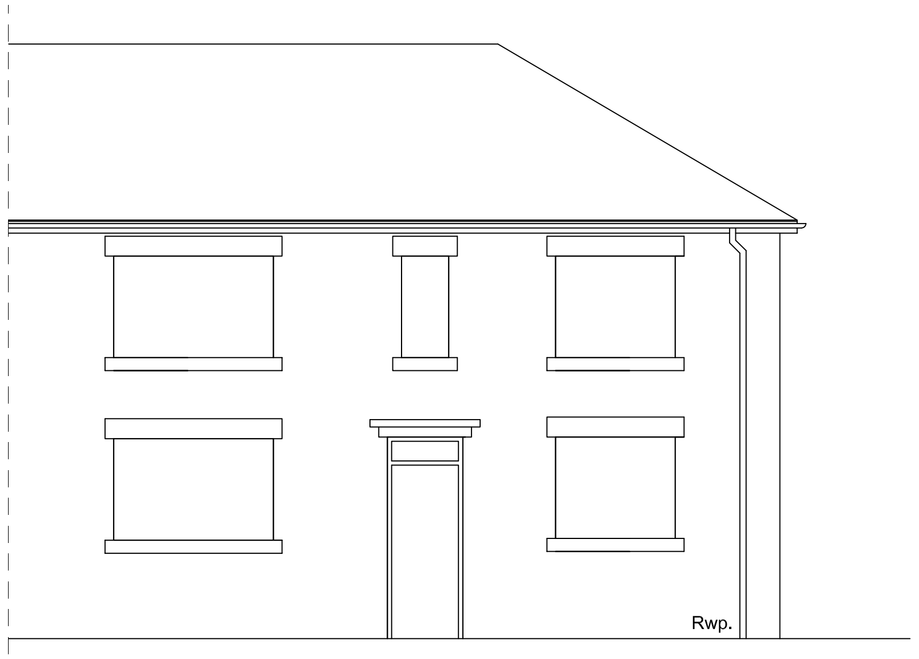

Existing Front Elevation

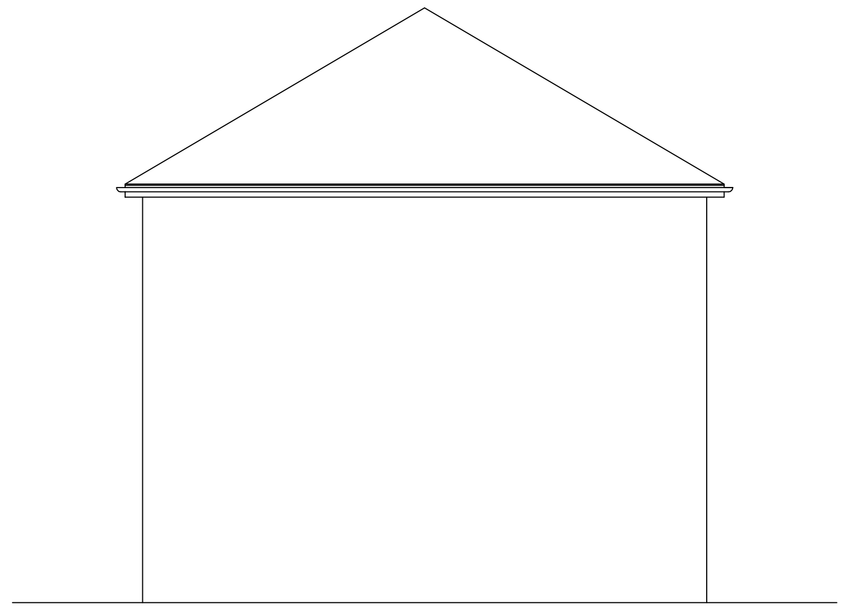

Existing Side Elevation

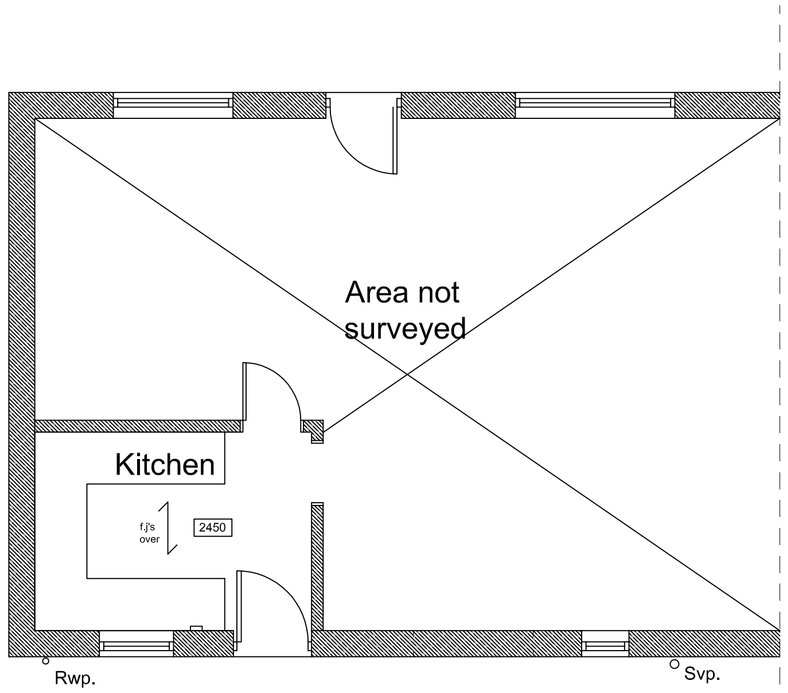

Existing Floor Plan

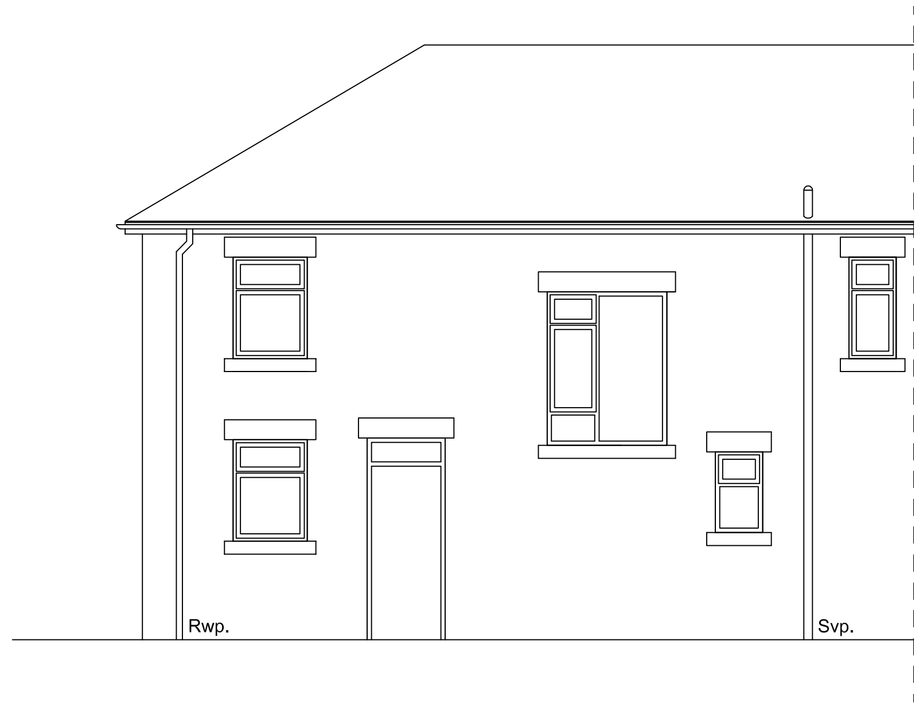

Existing Rear Elevation

Existing Plan & Elevations

Drawing No: 01

Scale 1 : 50@A1