
Mr Baker,
2 Shaw Street
Biddulph
Extension To Kitchen

GENERAL NOTES


All work is to be completed in accordance with the planning consent notice ref:

All work is to conform with 2010 Building Regulations and all subsequent revised documents and to the satisfaction of the building control officer.


The contractor is to check all dimensions and conditions on site prior to commencing works. This drawing is not to be scaled!

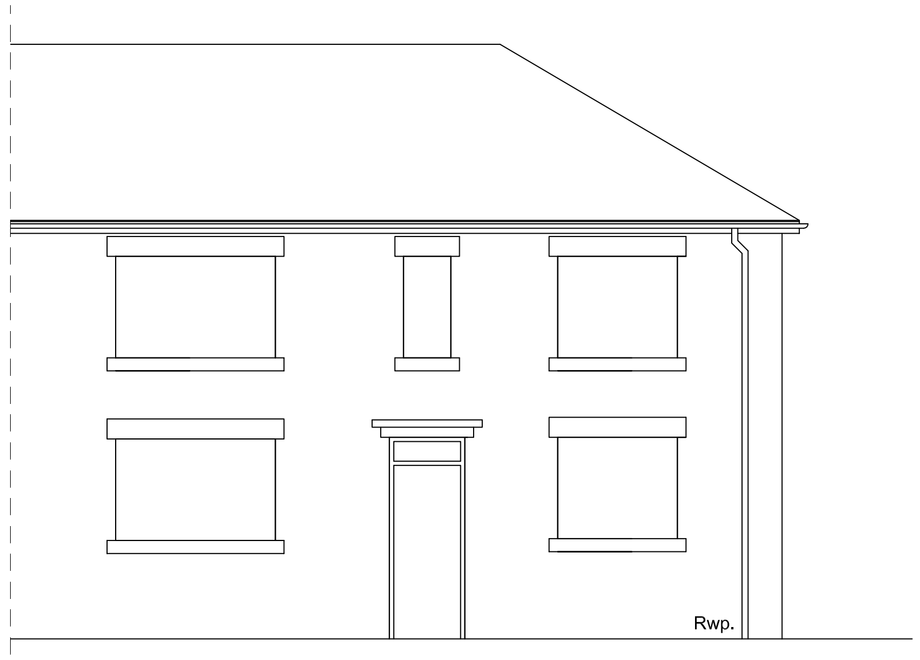


Proposed Front Elevation

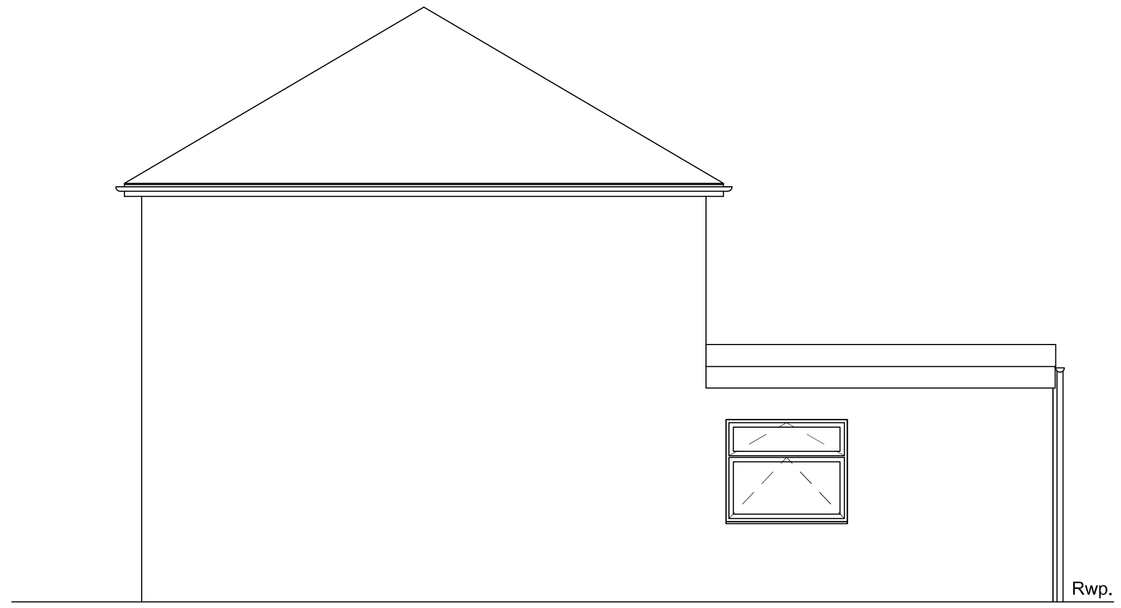


Proposed Side Elevation

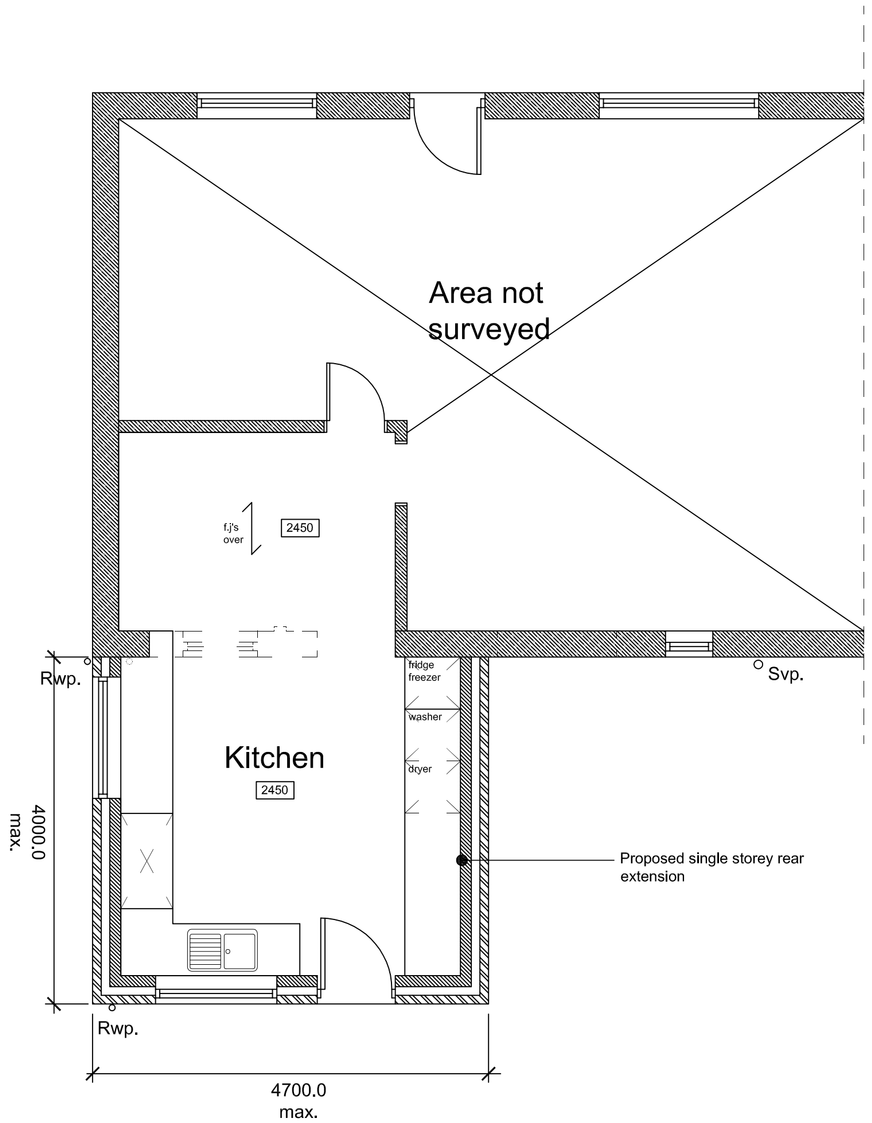

Proposed Floor Plan

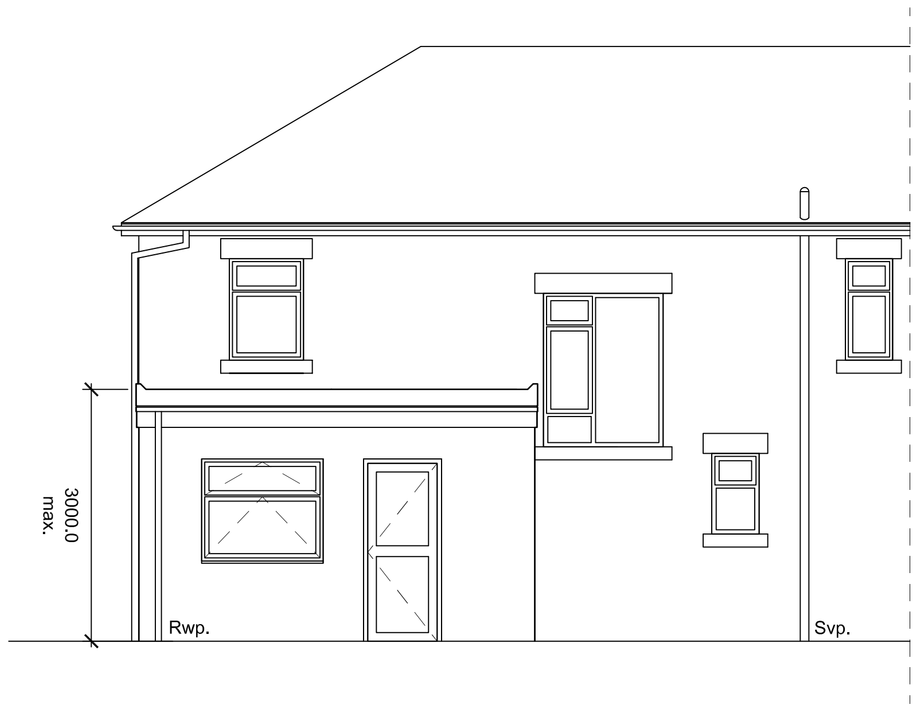

Proposed Rear Elevation

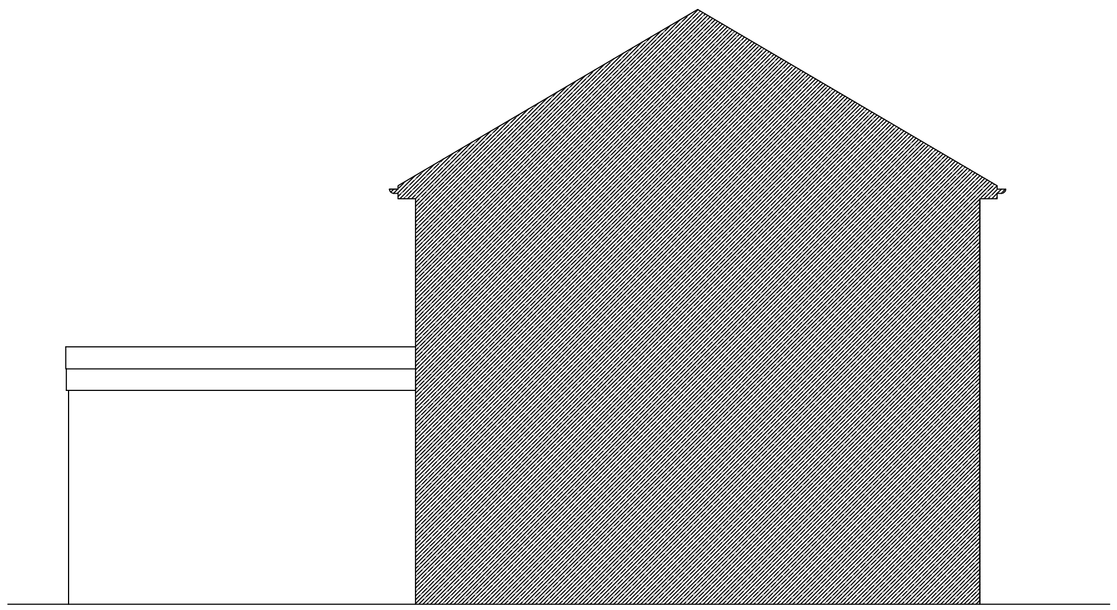

Proposed Side Elevation

Proposed Plan & Elevations

Drawing No: 02

Scale 1 : 50@A1