Mr Baker,
2 Shaw Street
Biddulph
Extension To Kitchen

N

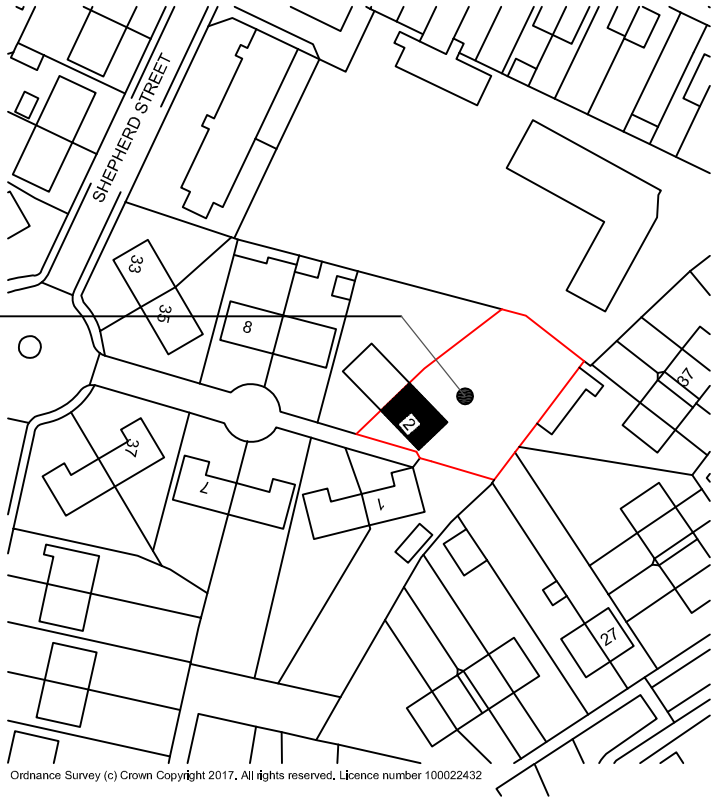

Location Plan

Location Plan
Drawing No: 04
Scale 1 : 1250@A4