


South East Elevation

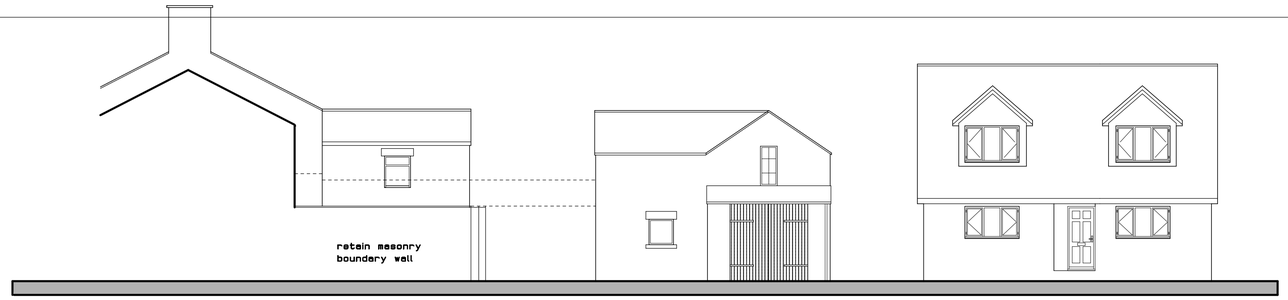


North East Elevation




Ground Floor Layout
scale 1:100

Section

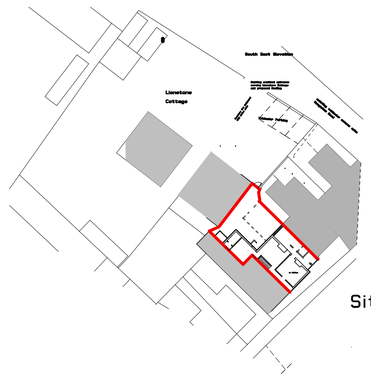

Site Plan 1:500

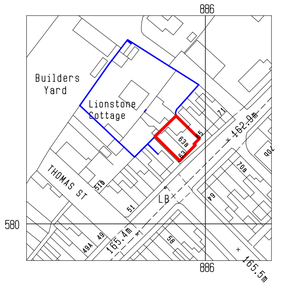


Location Plan 1:1250

20 0 20 40 60 80 100
Metres

N

© Crown copyright and database rights 2016 OS 100035409
Reproduction in whole or in part is prohibited
without the permission of Ordnance Survey.

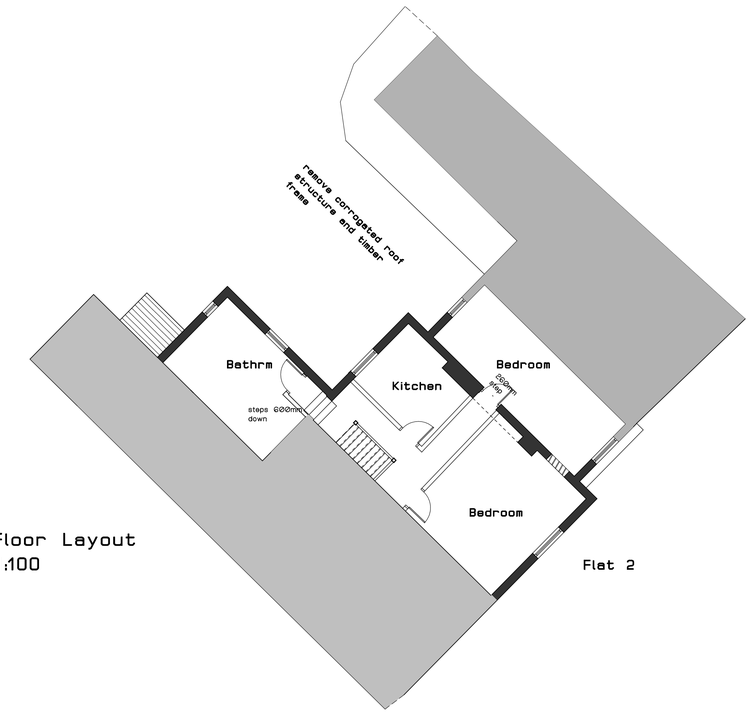

First Floor Layout
scale 1:100

1:100
0 1m 2m 3m 4m 5m 6m
0 0.5 1m 1.5 2m 2.5 3m
1:50

	Revision	Date

Project.
Proposed Dwelling

Client.
63/ 63 A Congleton Road
Biddulph

DLH design associates
Tel/Fax: 01260 279243 - Email: david@dlh.org.uk
Mobile: 07977095711

Date. 01/17	Scale. 1:100
Drawn. dh	Drg. No. 16/1586/3

Note:-

Figured dimensions to be followed in preference to scaled. All dimensions to be checked on site, in the eventof any discrepancy refer to the Architect. This drawing remains the copyright of DLH design associates and may not bo copied in whole or part without prior written consent.