

TYPICAL SECTION



ELEVATION OF
FIELD GATE

SCALE 1:100

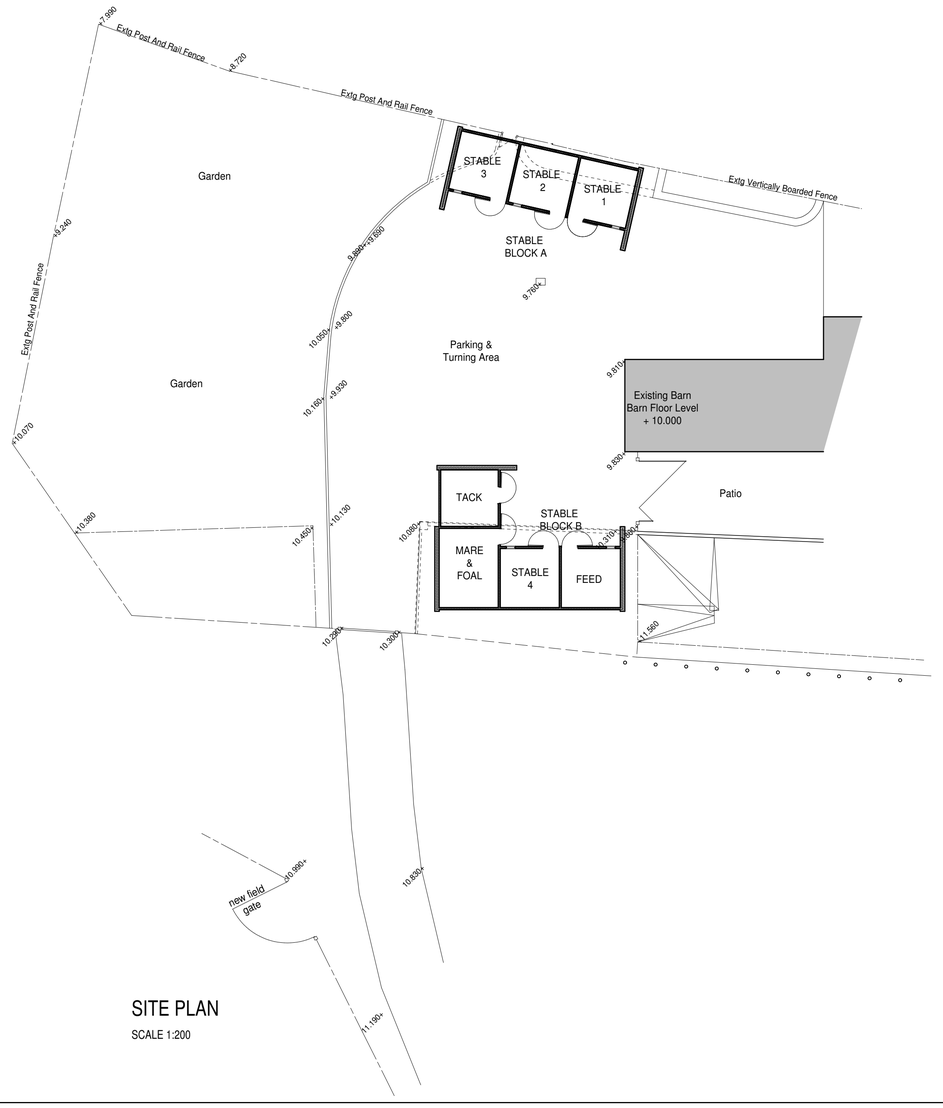

SITE PLAN

SCALE 1:200

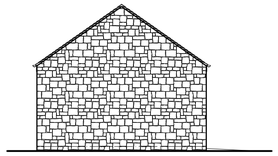

NORTH EAST ELEVATION



SOUTH WEST ELEVATION

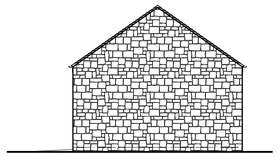

SOUTH WEST ELEVATION

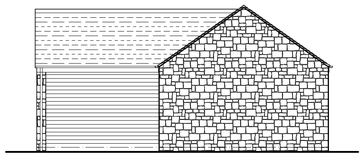

NORTH EAST ELEVATION

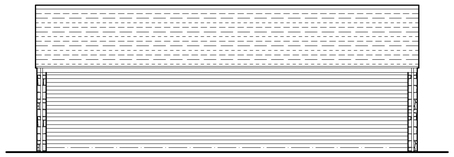

SOUTH EAST ELEVATION

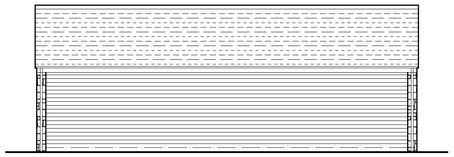

NORTH WEST ELEVATION



NORTH WEST ELEVATION



SOUTH EAST ELEVATION

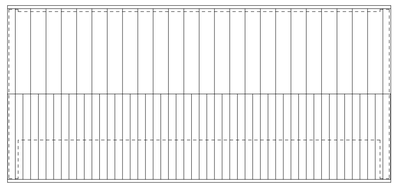

ROOF PLAN

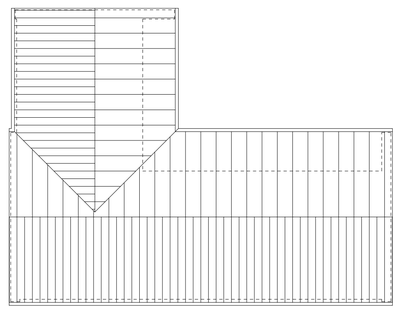

ROOF PLAN

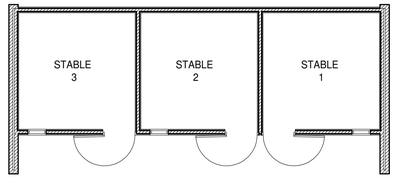

FLOOR PLAN
STABLE BLOCK A

SCALE 1:100

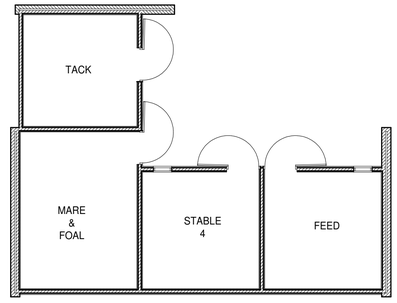

FLOOR PLAN
STABLE BLOCK B

SCALE 1:100

EXTERNAL MATERIALS - STABLES

Roof - Staffordshire blue tiles

Rainwater Goods - Black plastic half round gutters and circular downpipes to compliment gutters.

Walls - Gable ends to be natural coursed stone to match existing dwelling.

Flank walls to be faced externally with 19 x 125mm pressure treated ship lap canadian cedar horizontal boarding. Boarding to finish at floor level. Framework to be boarded out internally.

Windows - Painted or stained softwood casements with georgian wired glazing.

Doors - Stained or painted softwood framed, ledged and braced type.

Drains - Storm water to be taken to soakaways.

Field gate - Install standard 5 bar timber field gate into existing fence.

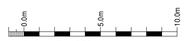

scale bar @ 1:200

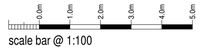

scale bar @ 1:100

MR & MRS J. HARRISON

PROPOSED STABLES AT
UPPER FERNYHILL BARN,
BASFORD,
NEAR CHEDDLETON,
LEEK,
STAFFORDSHIRE,
ST13 7ET

PLANNING PROPOSAL

Date	Sheet	Scale
NOV 2009	A1	1:100, 1:200
Drg. No.	Rev.	Drawn
2008-1599-11	-	AGR

Rev.

SAMMONS Architectural LIMITED
Chartered Institute of Architectural Technologists
10 Cawdry Buildings, Fountain Street, Leek. ST13 6JP
Telephone + Fax 01538 386002
E-mail: info@sammonsltd.co.uk

This drawing is copyright. Do not scale.
All dimensions must be checked prior to commencement.