

PATIO PLANTERS VIEWED FROM GARDEN

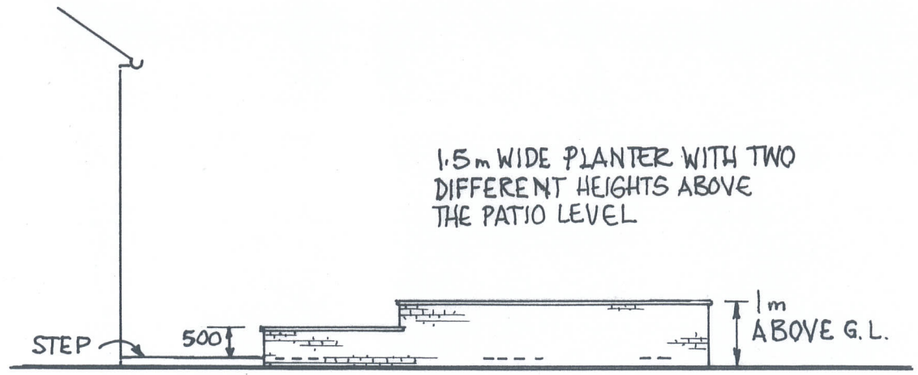

PLANTERS VIEWED FROM SIDE (LOOKING WEST).

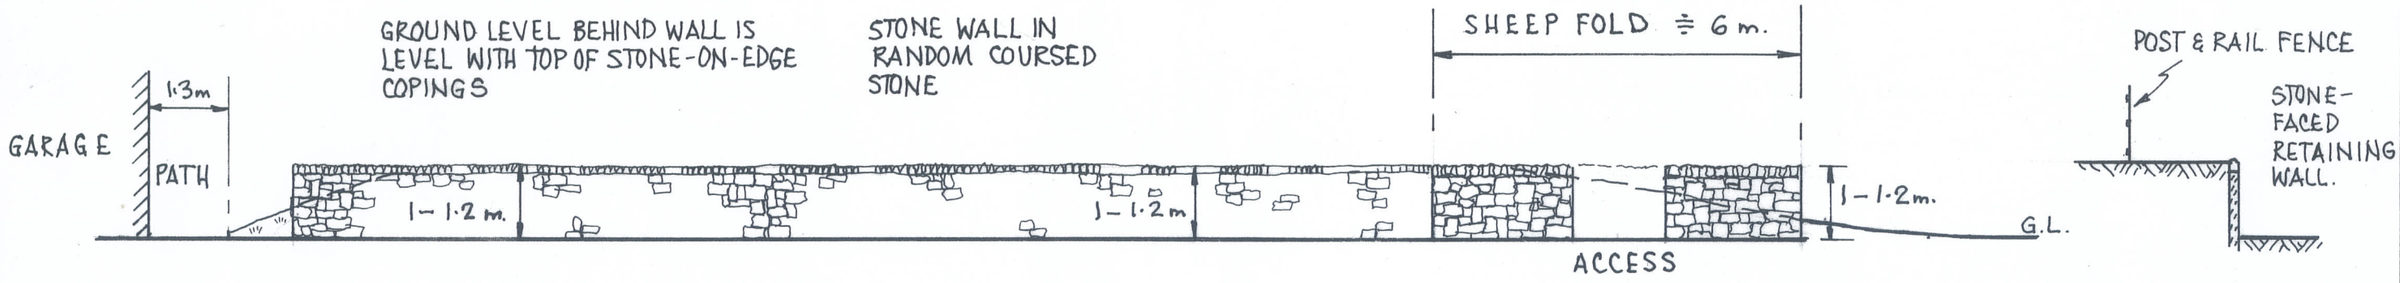

ELEVATION OF RETAINING WALL & SHEEP FOLD (1:100)

SECTION (1:100)

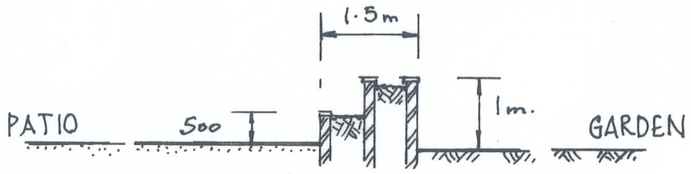

SECTION THRO' PLANTER (1:100).

NB:
TO BE READ IN CONJUNCTION WITH DRAWING N°1

DRG N°2.

WALLING DETAILS AT HAYBARN, MARSH GREEN ROAD.

SCALES 1:100

APRIL 2017