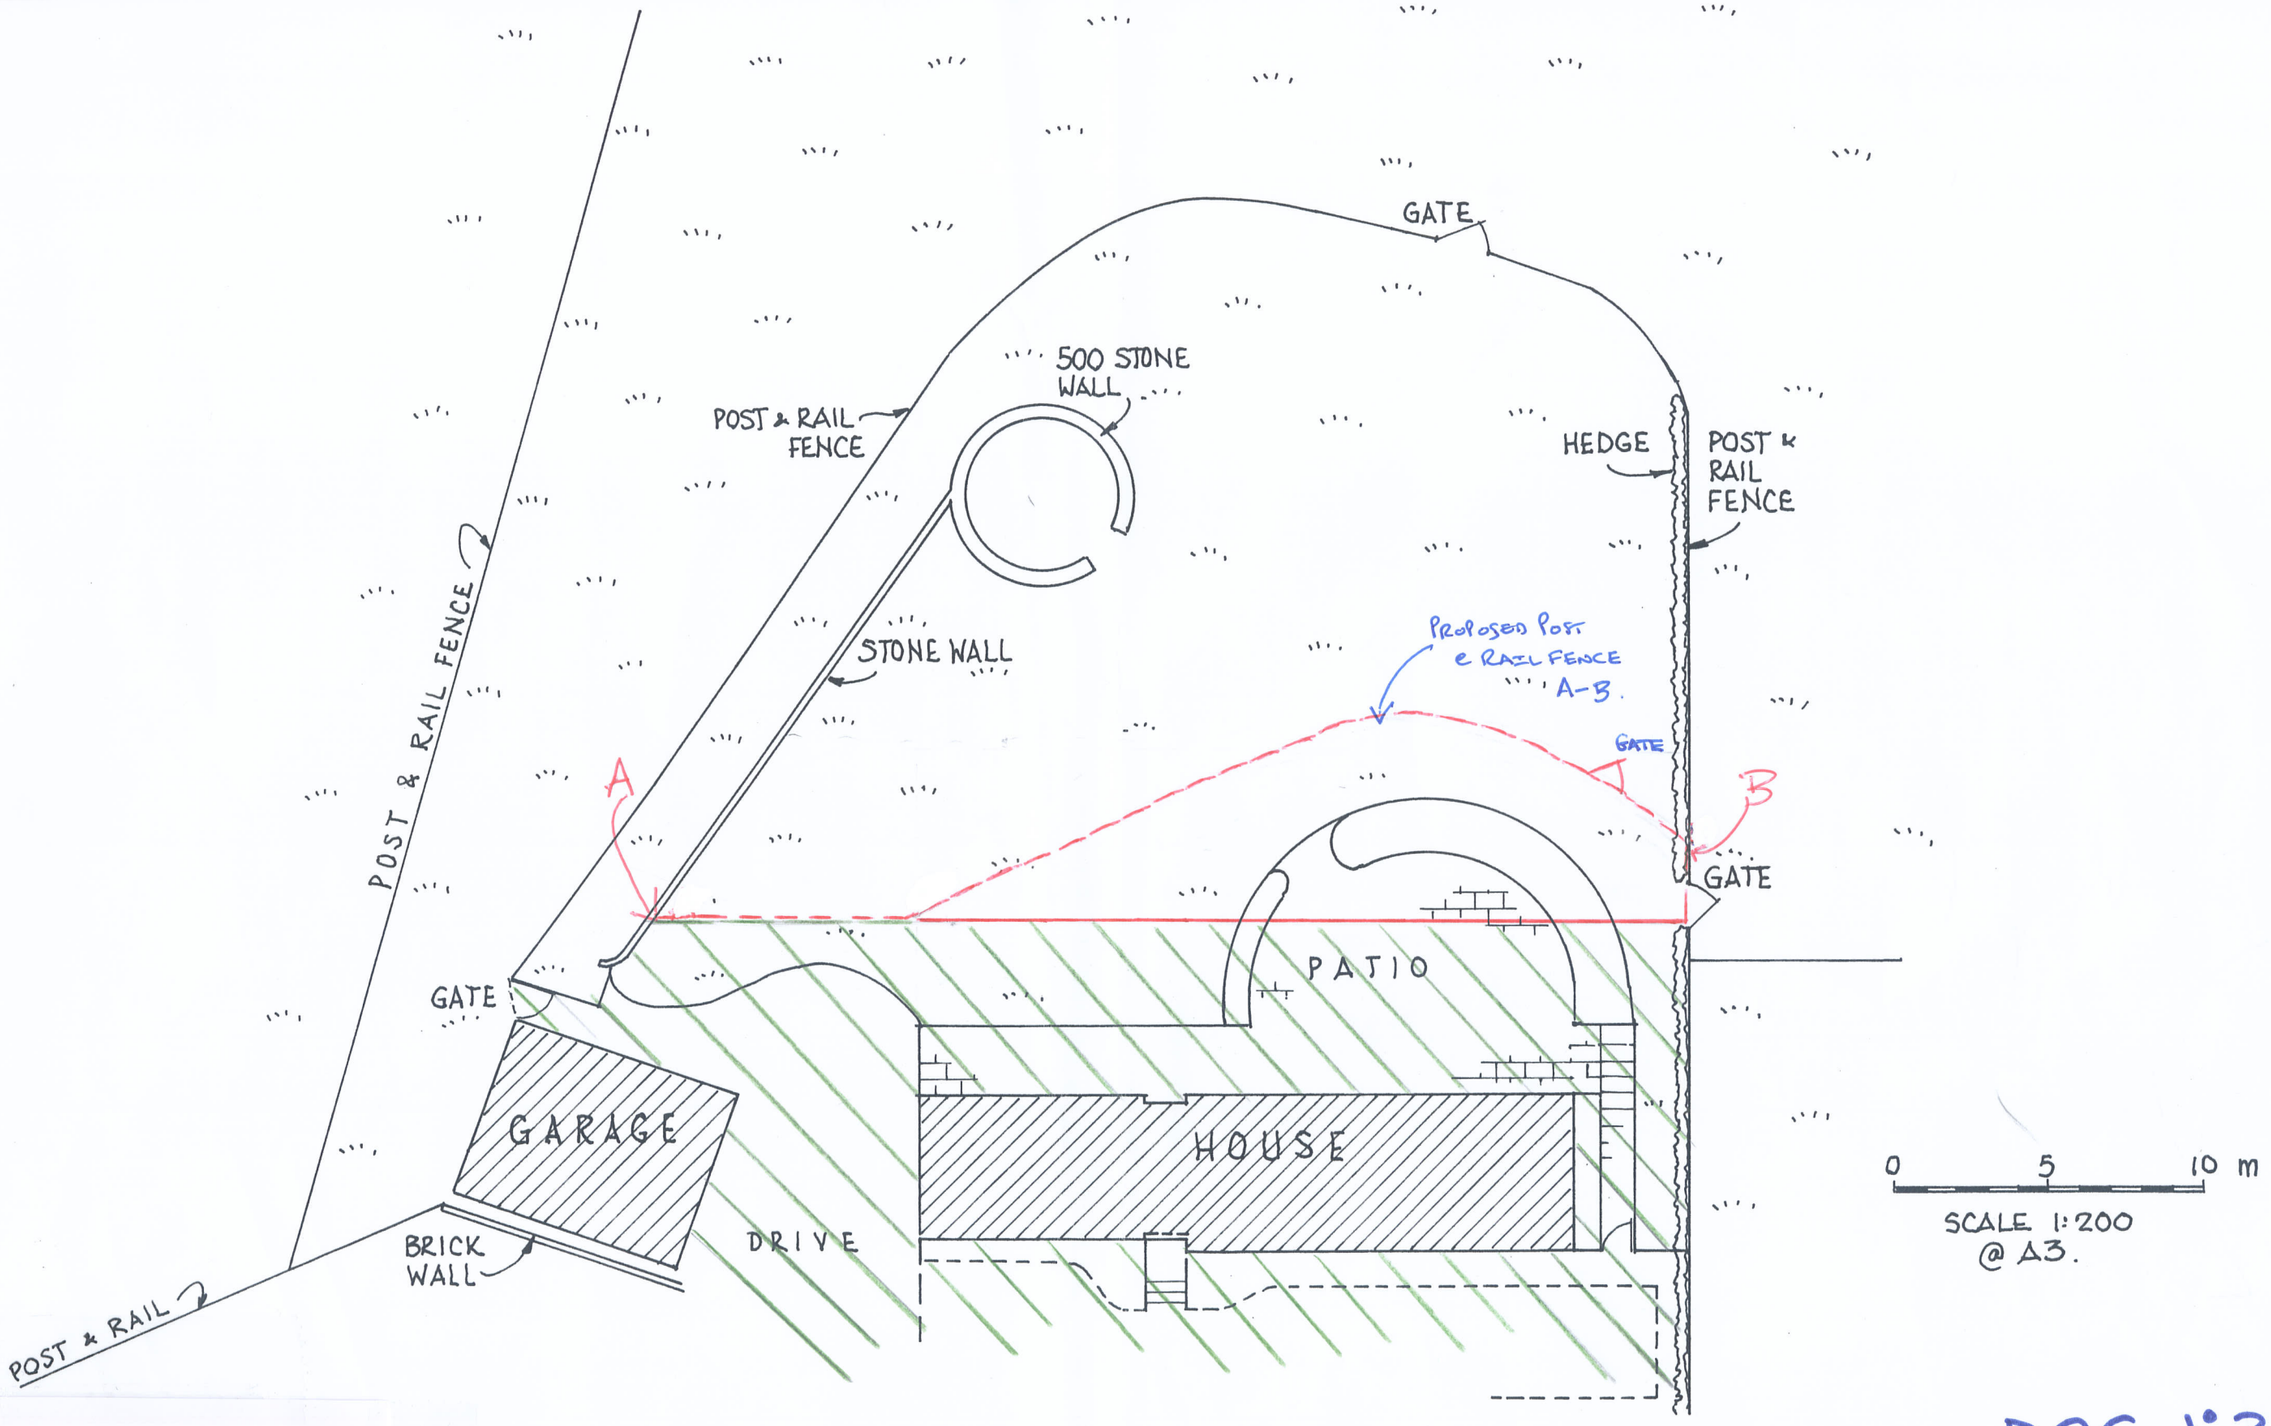

PROPOSED GARDEN EXTENSION AND PATIO.

DRG N°3

AT HAYBARN, MARSH GREEN ROAD, BIDDULPH.

APRIL 2017