FUL 1 DEC 2009

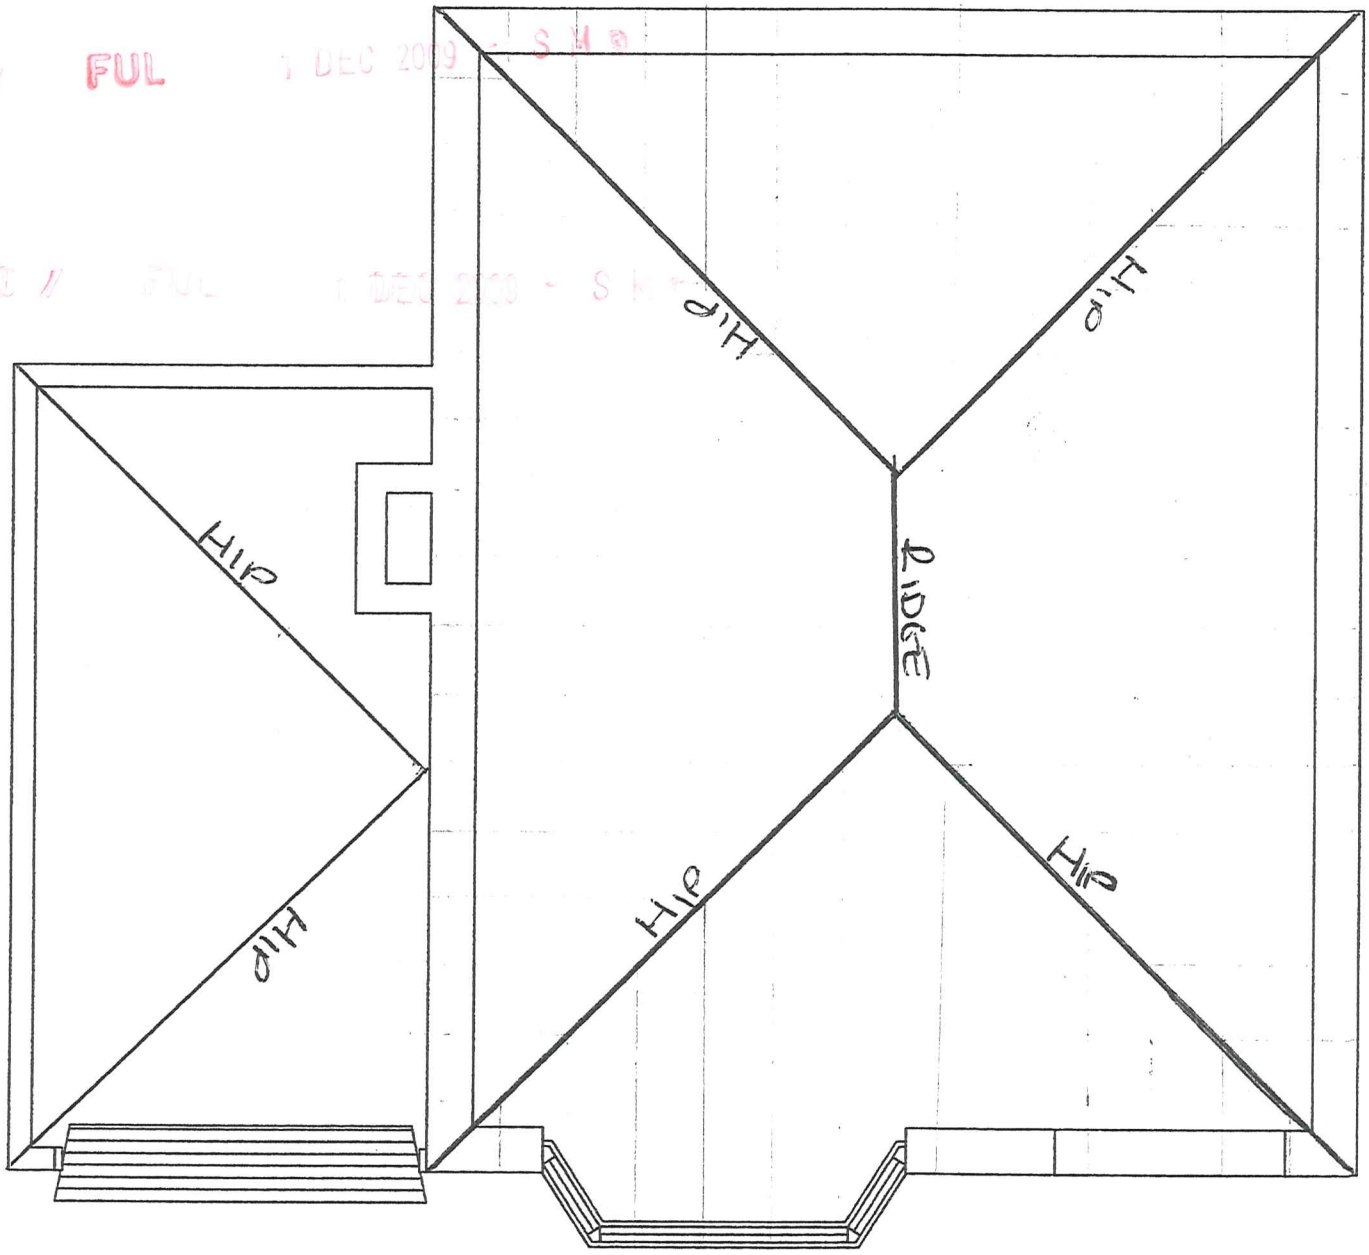

ROOF PLAN
SCALE 1:50
REF: 1AA
EXISTING

09/01150/FUL
1 DEC 2009 - SM

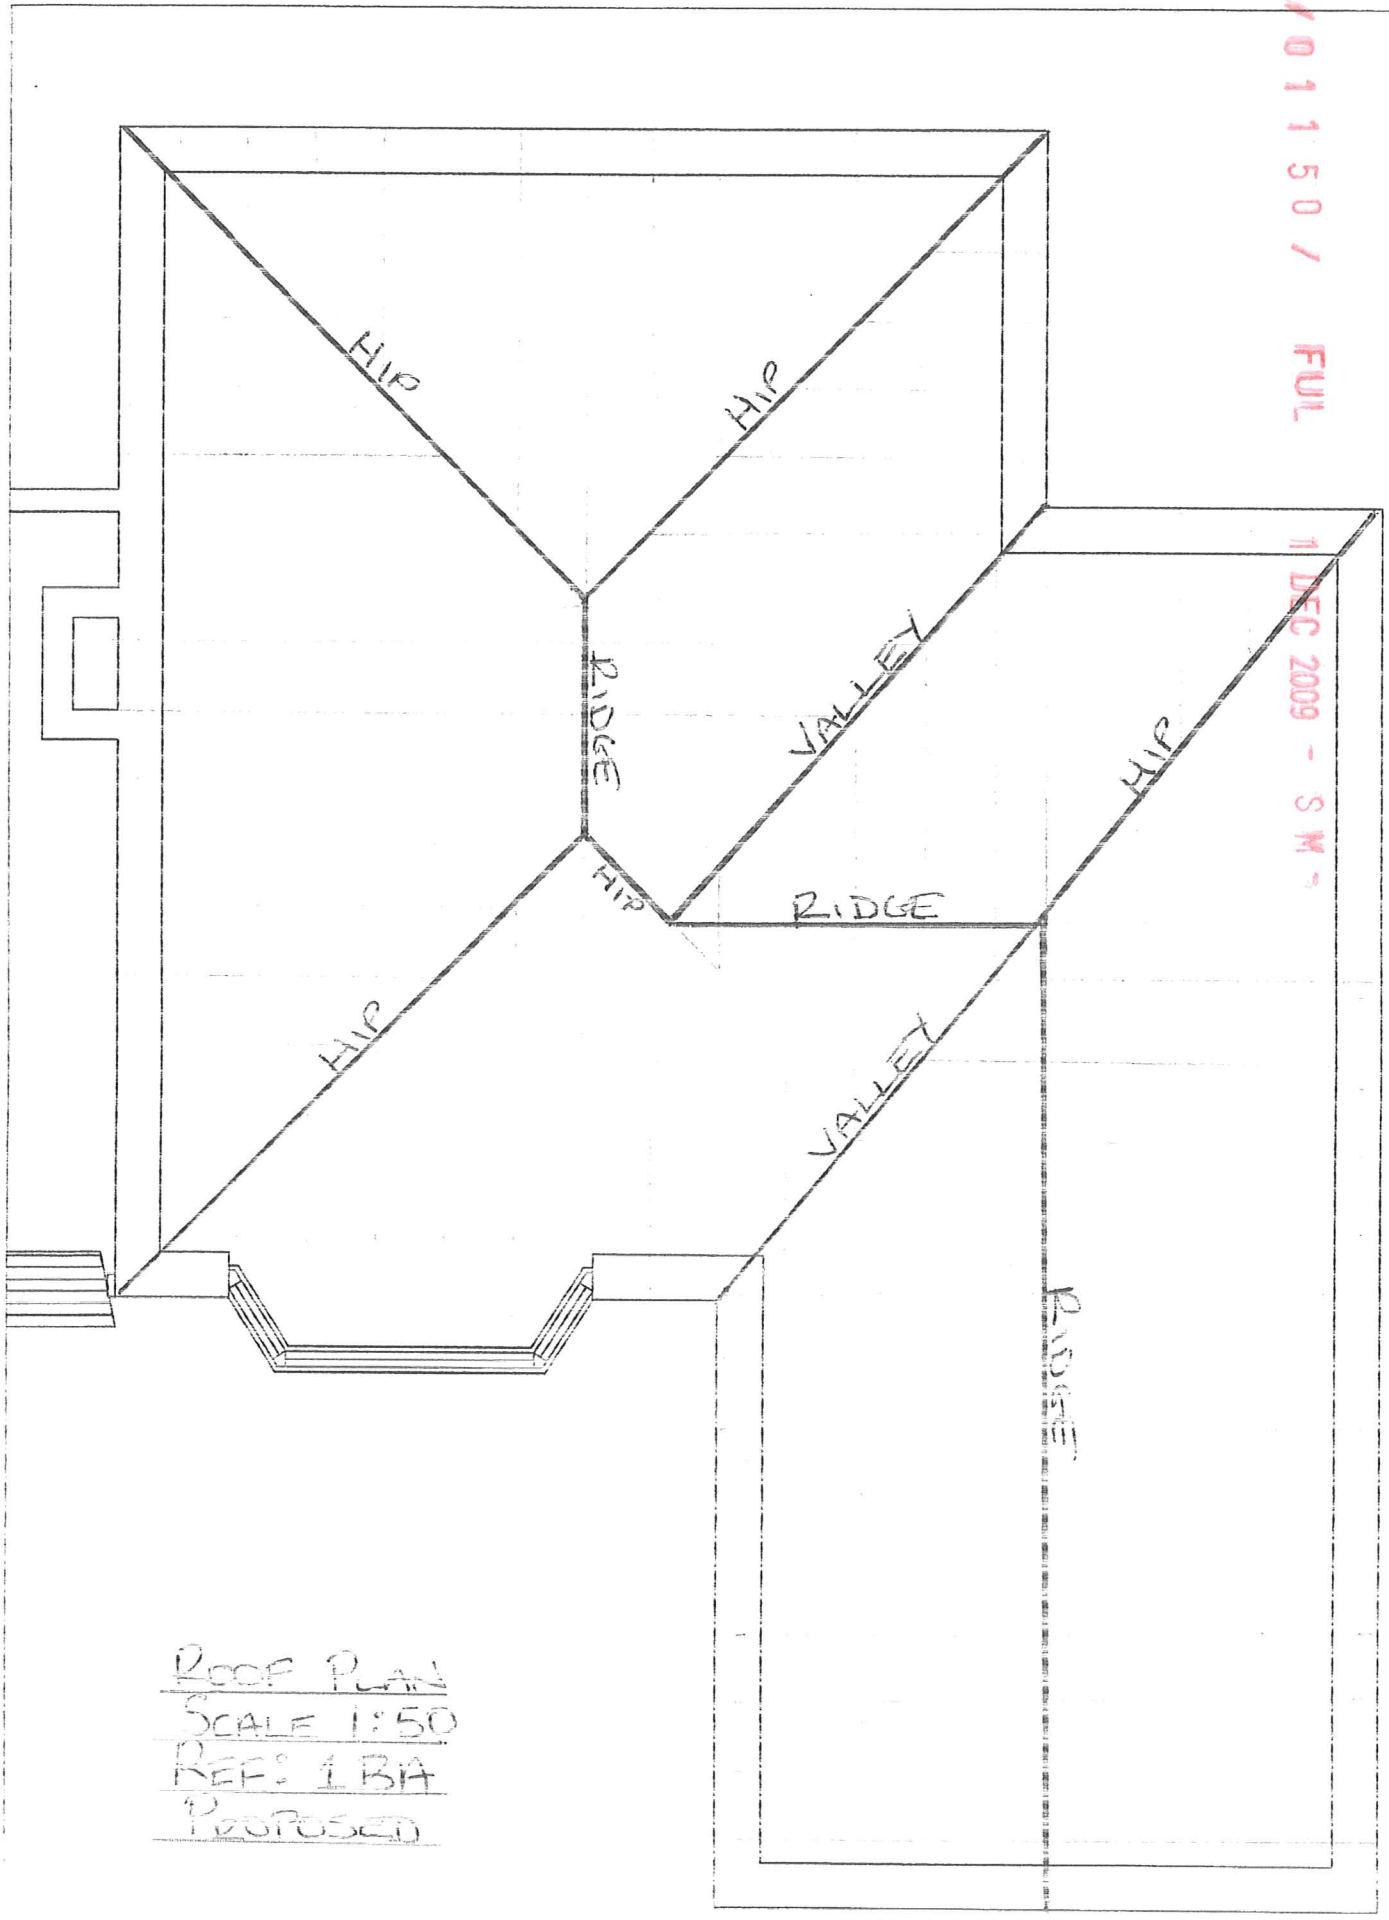

ROOF PLAN
SCALE 1:50
REF: 1 BA
PROPOSED