Rev.	Drawn	Comments	Date

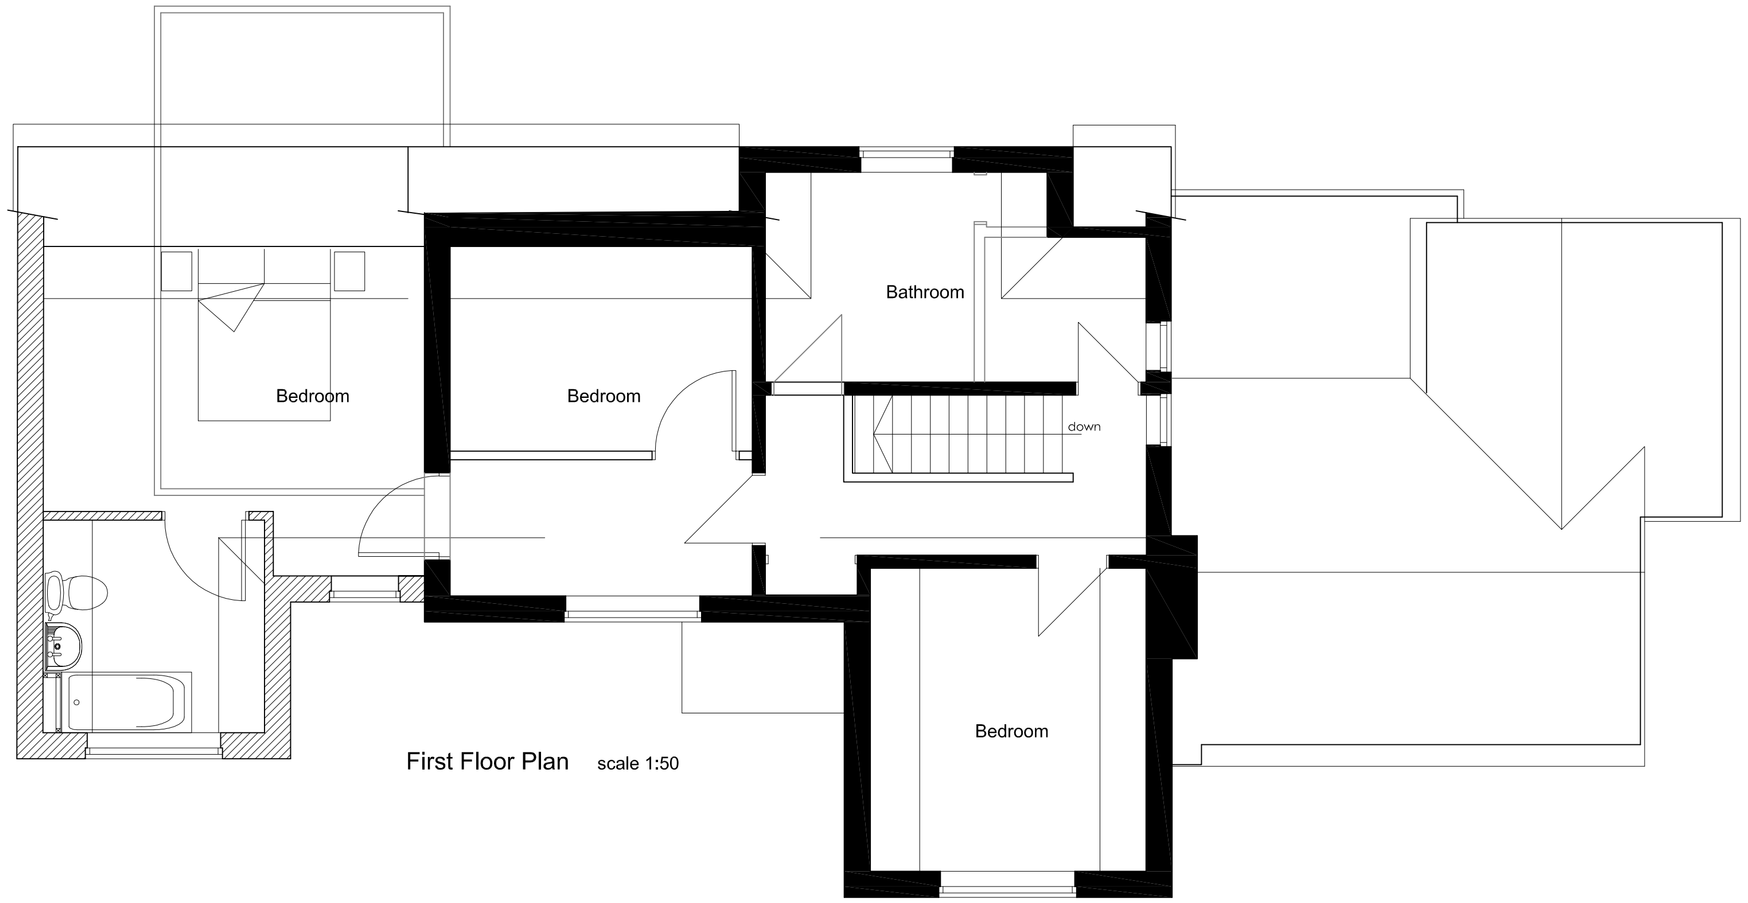

First Floor Plan scale 1:50



Front Elevation scale 1:50

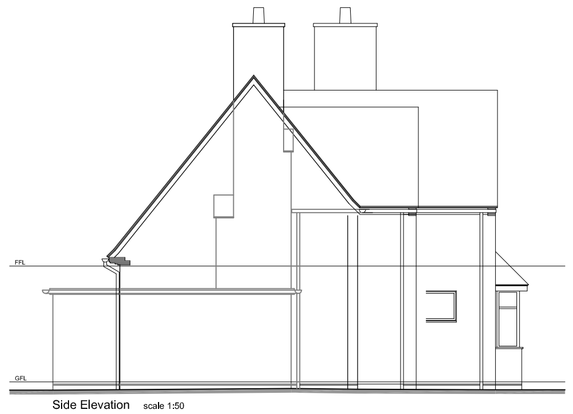

Side Elevation scale 1:50

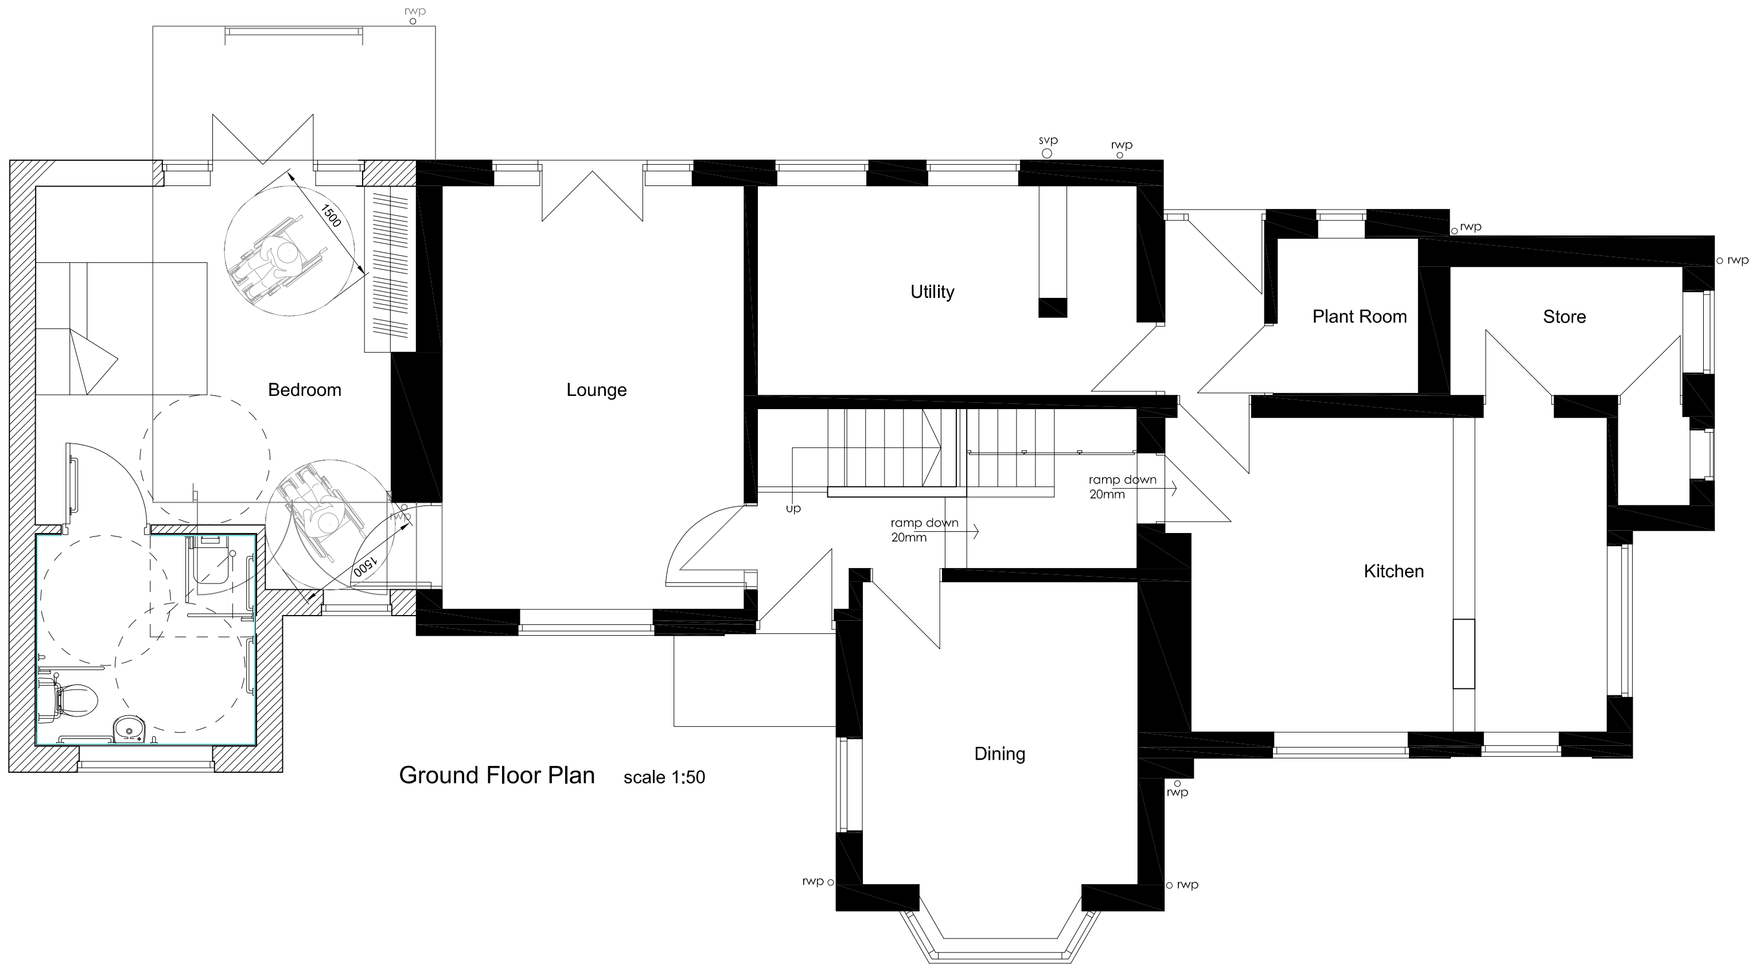

Ground Floor Plan scale 1:50



Rear Elevation scale 1:50

MODE
Architects & Development

01782 479644
admin@mode-uk.com
www.mode-uk.com
Pennant House | Salem Street | Stoke-on-Trent

Client Mr & Mrs Jones

Project Side Extension to 455 New street, Biddulph Moor

Title Proposed Plans & Elevations

Status Planning

Scale @A1	Date	Drawn	Checked
1:50/1:100	May 2017	KJM	

Drawing No. 17/003 AL(0)10

Rev

File Ref.

This drawing is subject to Copyright & must not be copied or reproduced without consent. Figured dimensions only are to be taken from this drawing. All contractors must visit the site and be responsible for taking and checking all dimensions relative to their work.