Revisions

. . .

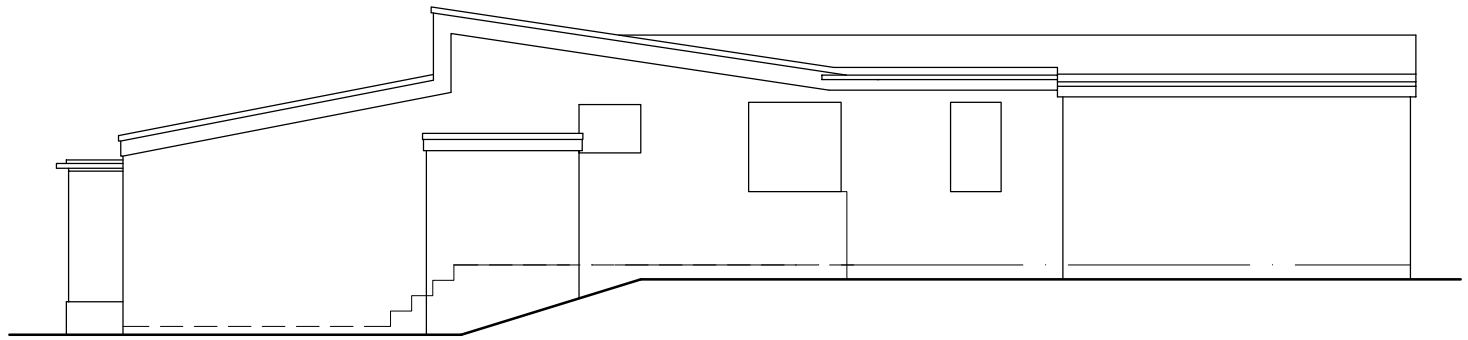

SIDE ELEVATION

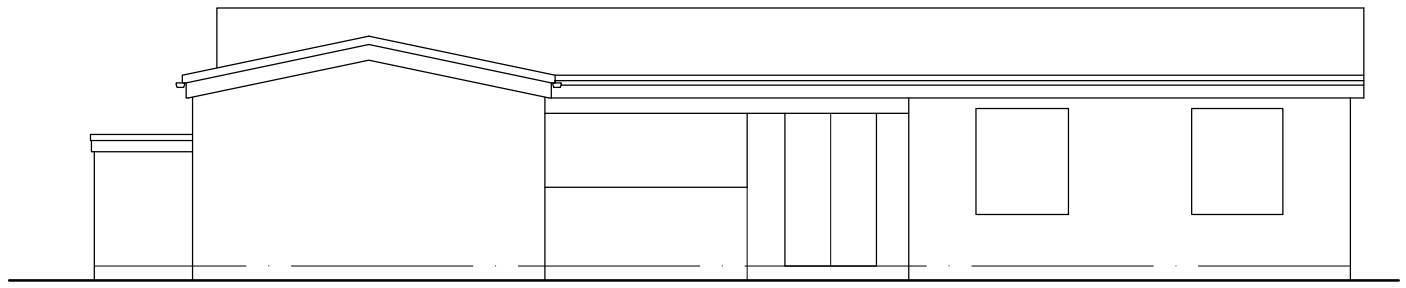

REAR ELEVATION

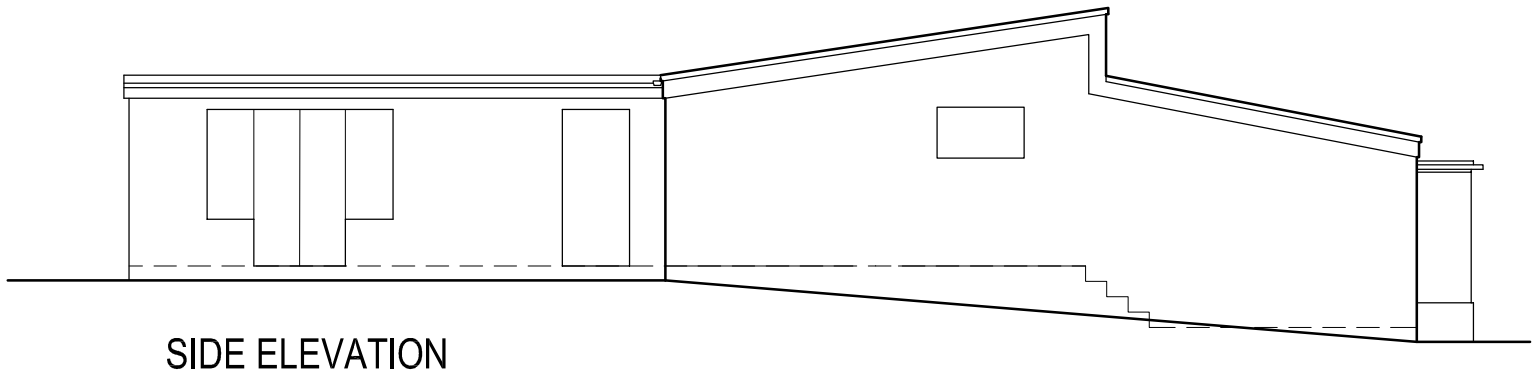

SIDE ELEVATION

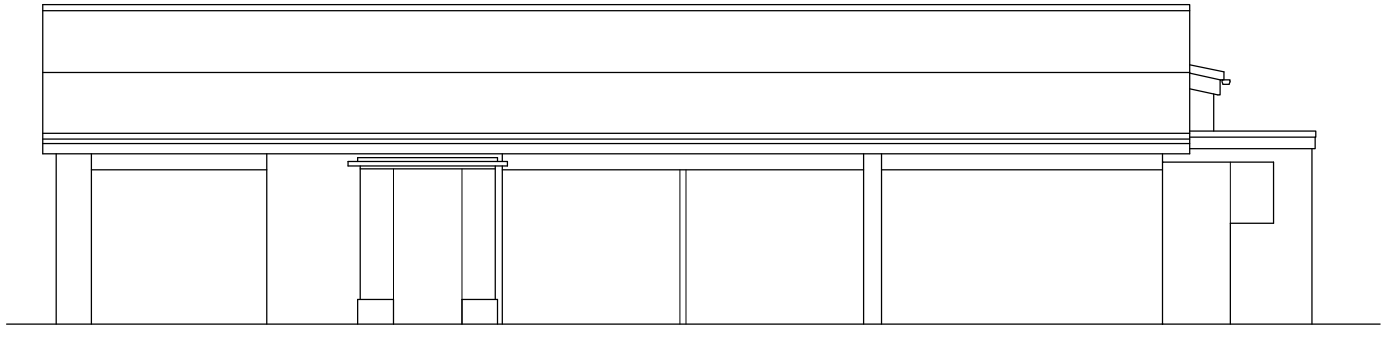

stone retaining wall

front garden level

garaging under

drive level

FRONT ELEVATION

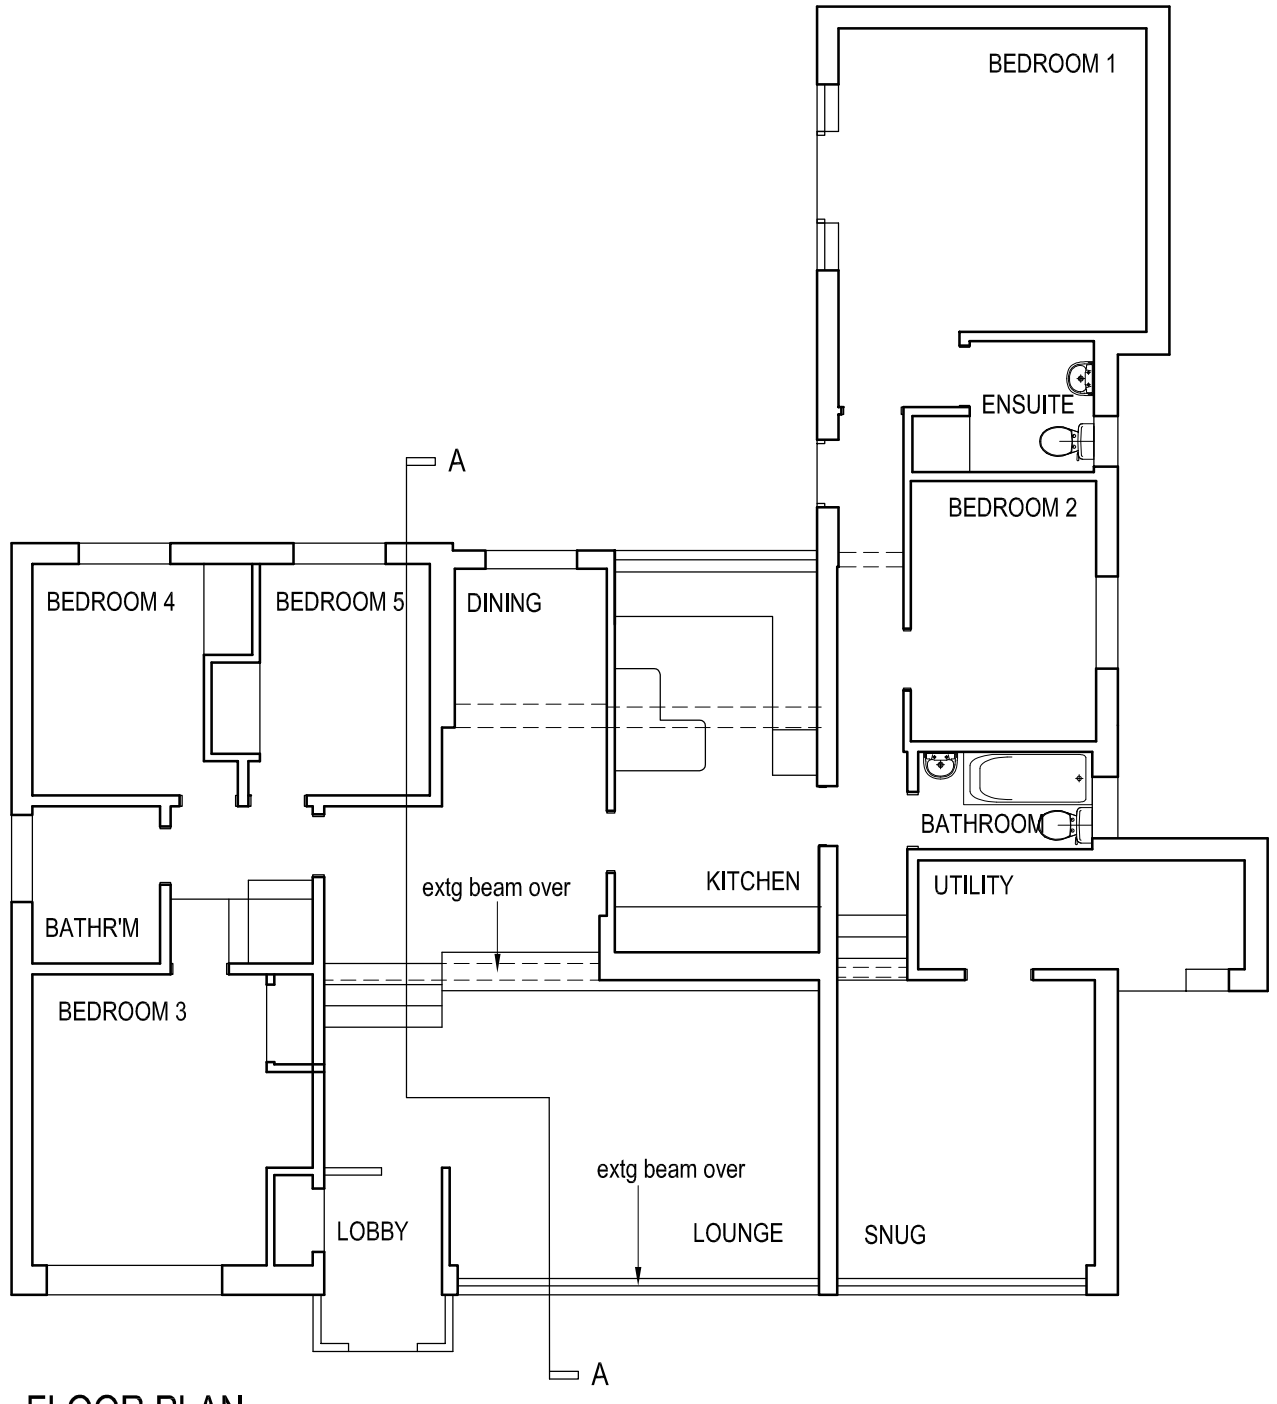

FLOOR PLAN

0 1 2 3 4 5m

job 12 Valley Drive, Leek
Extension and Alterations

title Plan & Elevations as Existing

date 24.03.17 scale 1/100 @ A3

dwg. no. 12VD-01 rev. .

Ian Ankers architecture
Building and Design Consultants
Ryecroft Farm, Rushton Spencer, Macclesfield, SK11 0RP
t 01260 546944
e ian@iankers.co.uk
w www.iankers.co.uk