Revisions

.	.	.

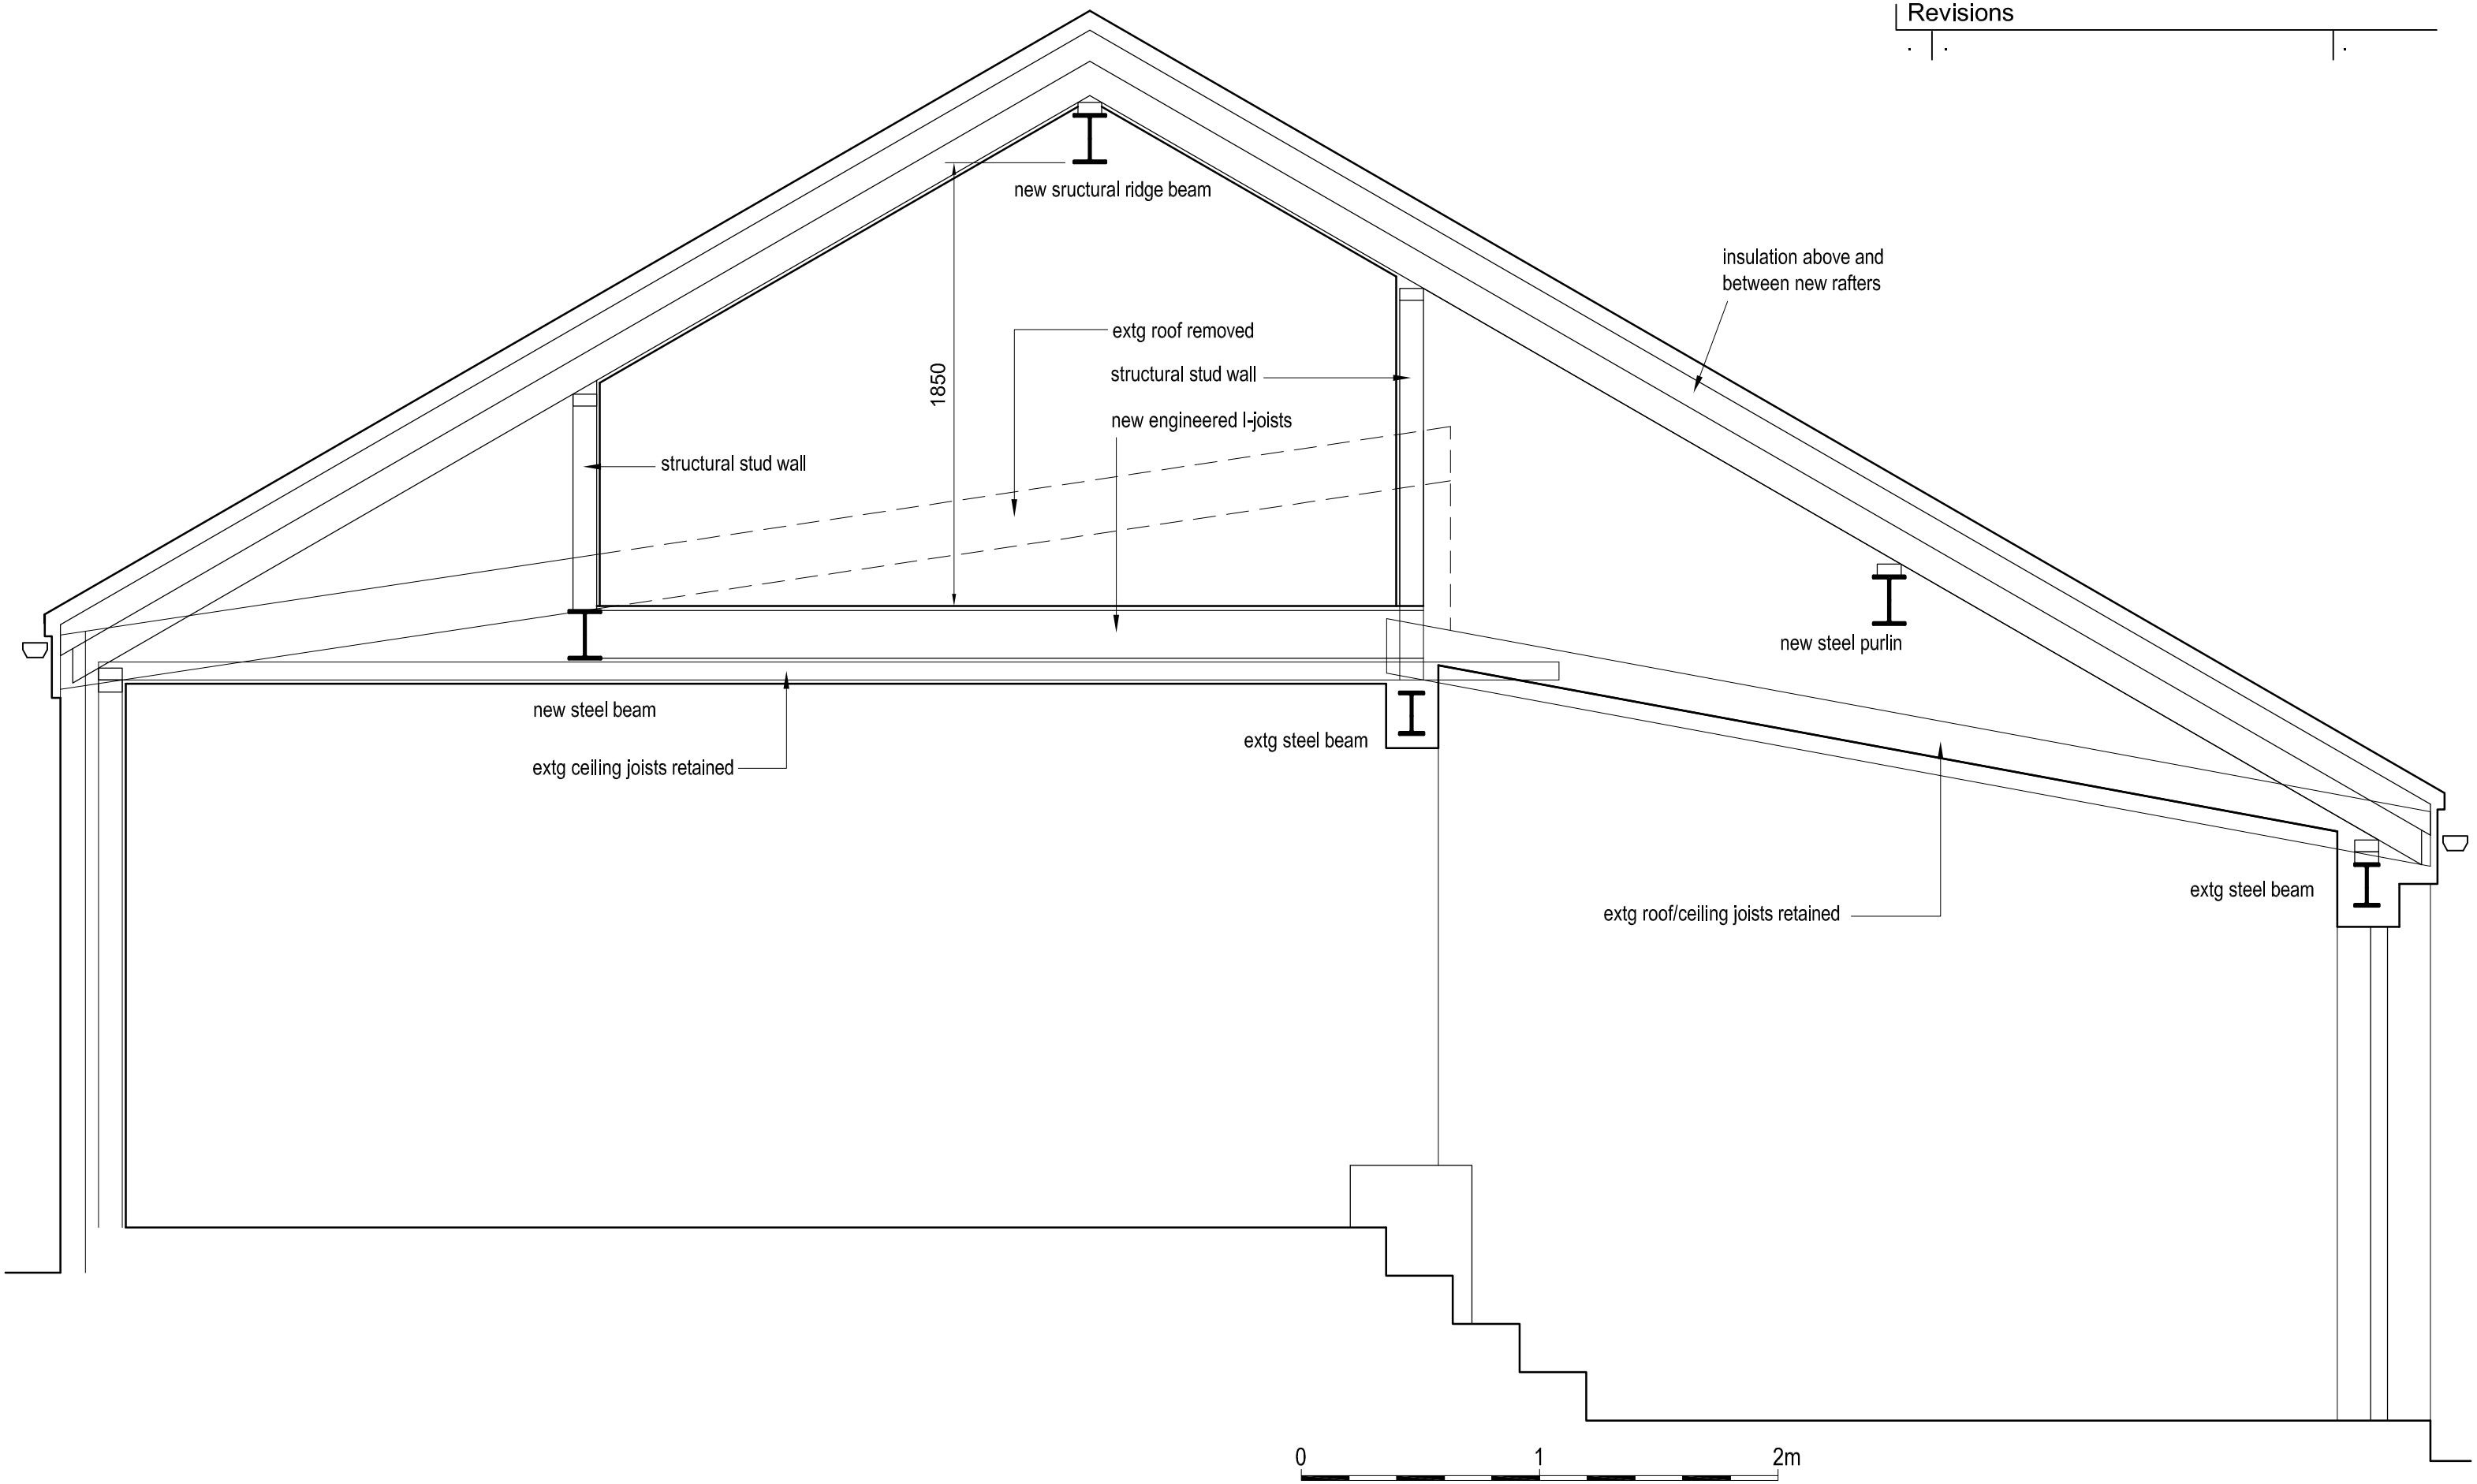

job	12 Valley Drive, Leek Extension and Alterations
title	Cross Section of New Roof
date	10.04.17
scale	1/25 @ A3
dwg. no.	12VD-02
rev.	.

Ian Ankers architecture
Building and Design Consultants
Ryecroft Farm, Rushton Spencer, Macclesfield, SK11 0RP
t 01260 546944
e ian@ianankers.co.uk
w www.ianankers.co.uk