Revisions

. | . | .

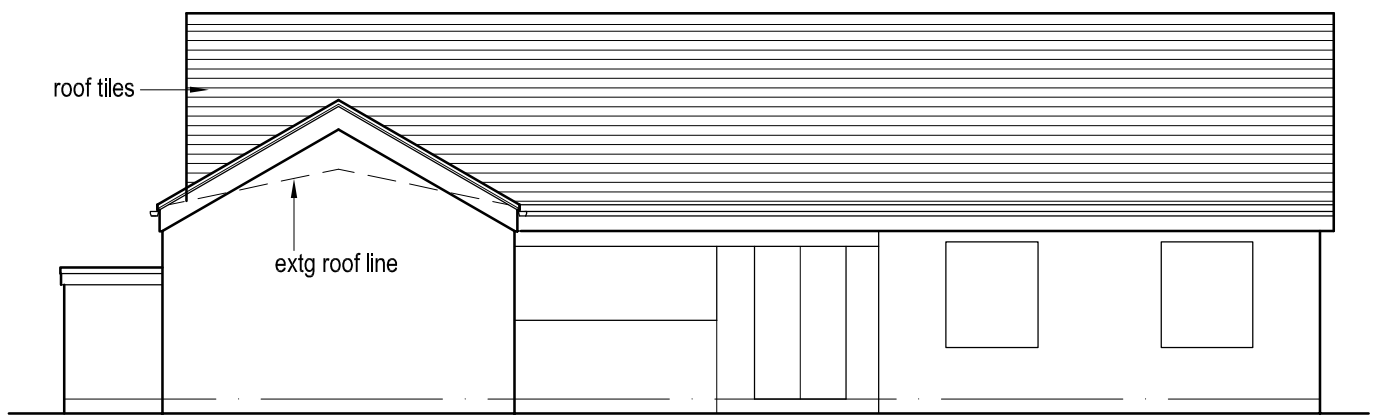

REAR ELEVATION

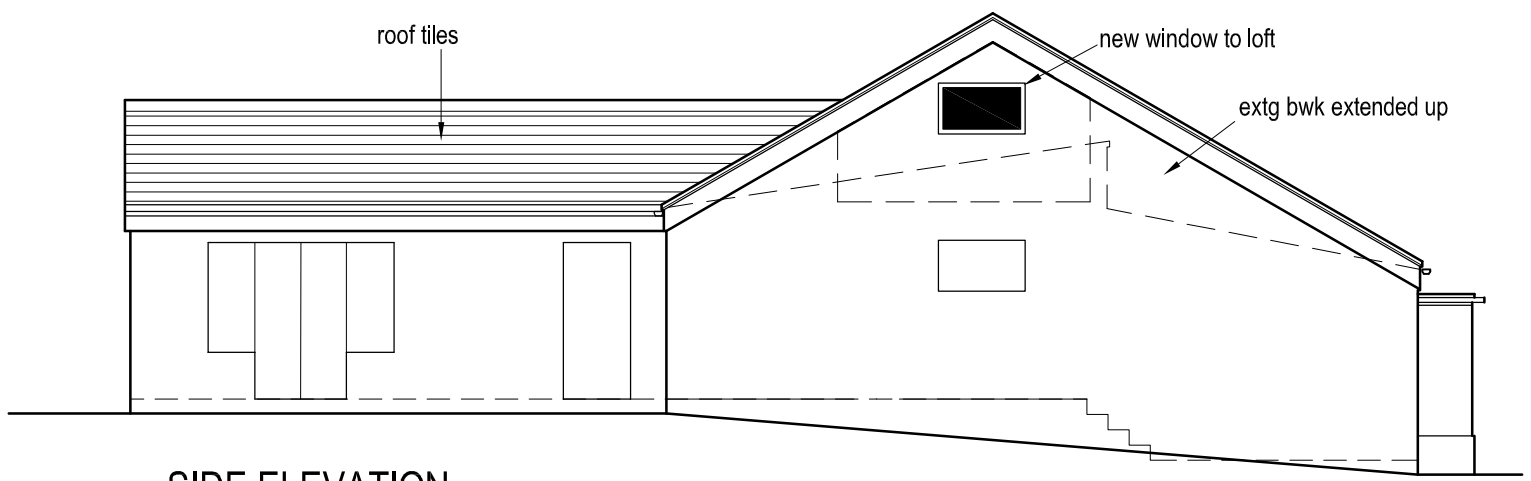

SIDE ELEVATION



FRONT ELEVATION

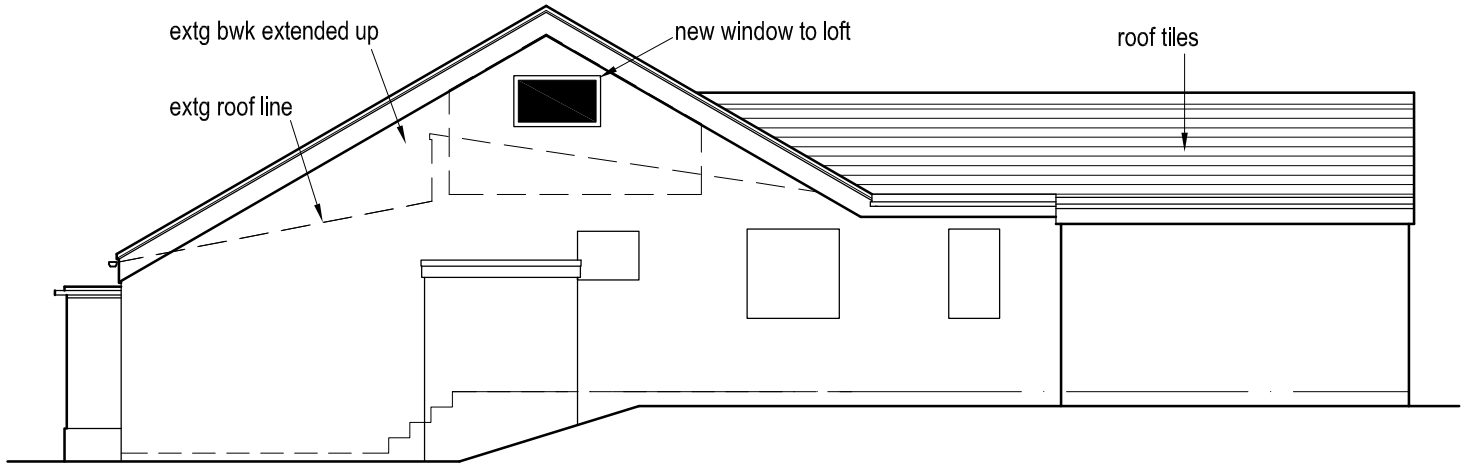

SIDE ELEVATION

0 1 2 3 4 5m

job 12 Valley Drive, Leek
Extension and Alterations

title Elevations as Proposed

date 10.04.17 scale 1/100 @ A3

dwg. no. 12VD-04 rev. .

Ian Ankers architecture
Building and Design Consultants
Ryecroft Farm, Rushton Spencer, Macclesfield, SK11 0RP
t 01260 546944
e ian@iananders.co.uk
w www.iananders.co.uk