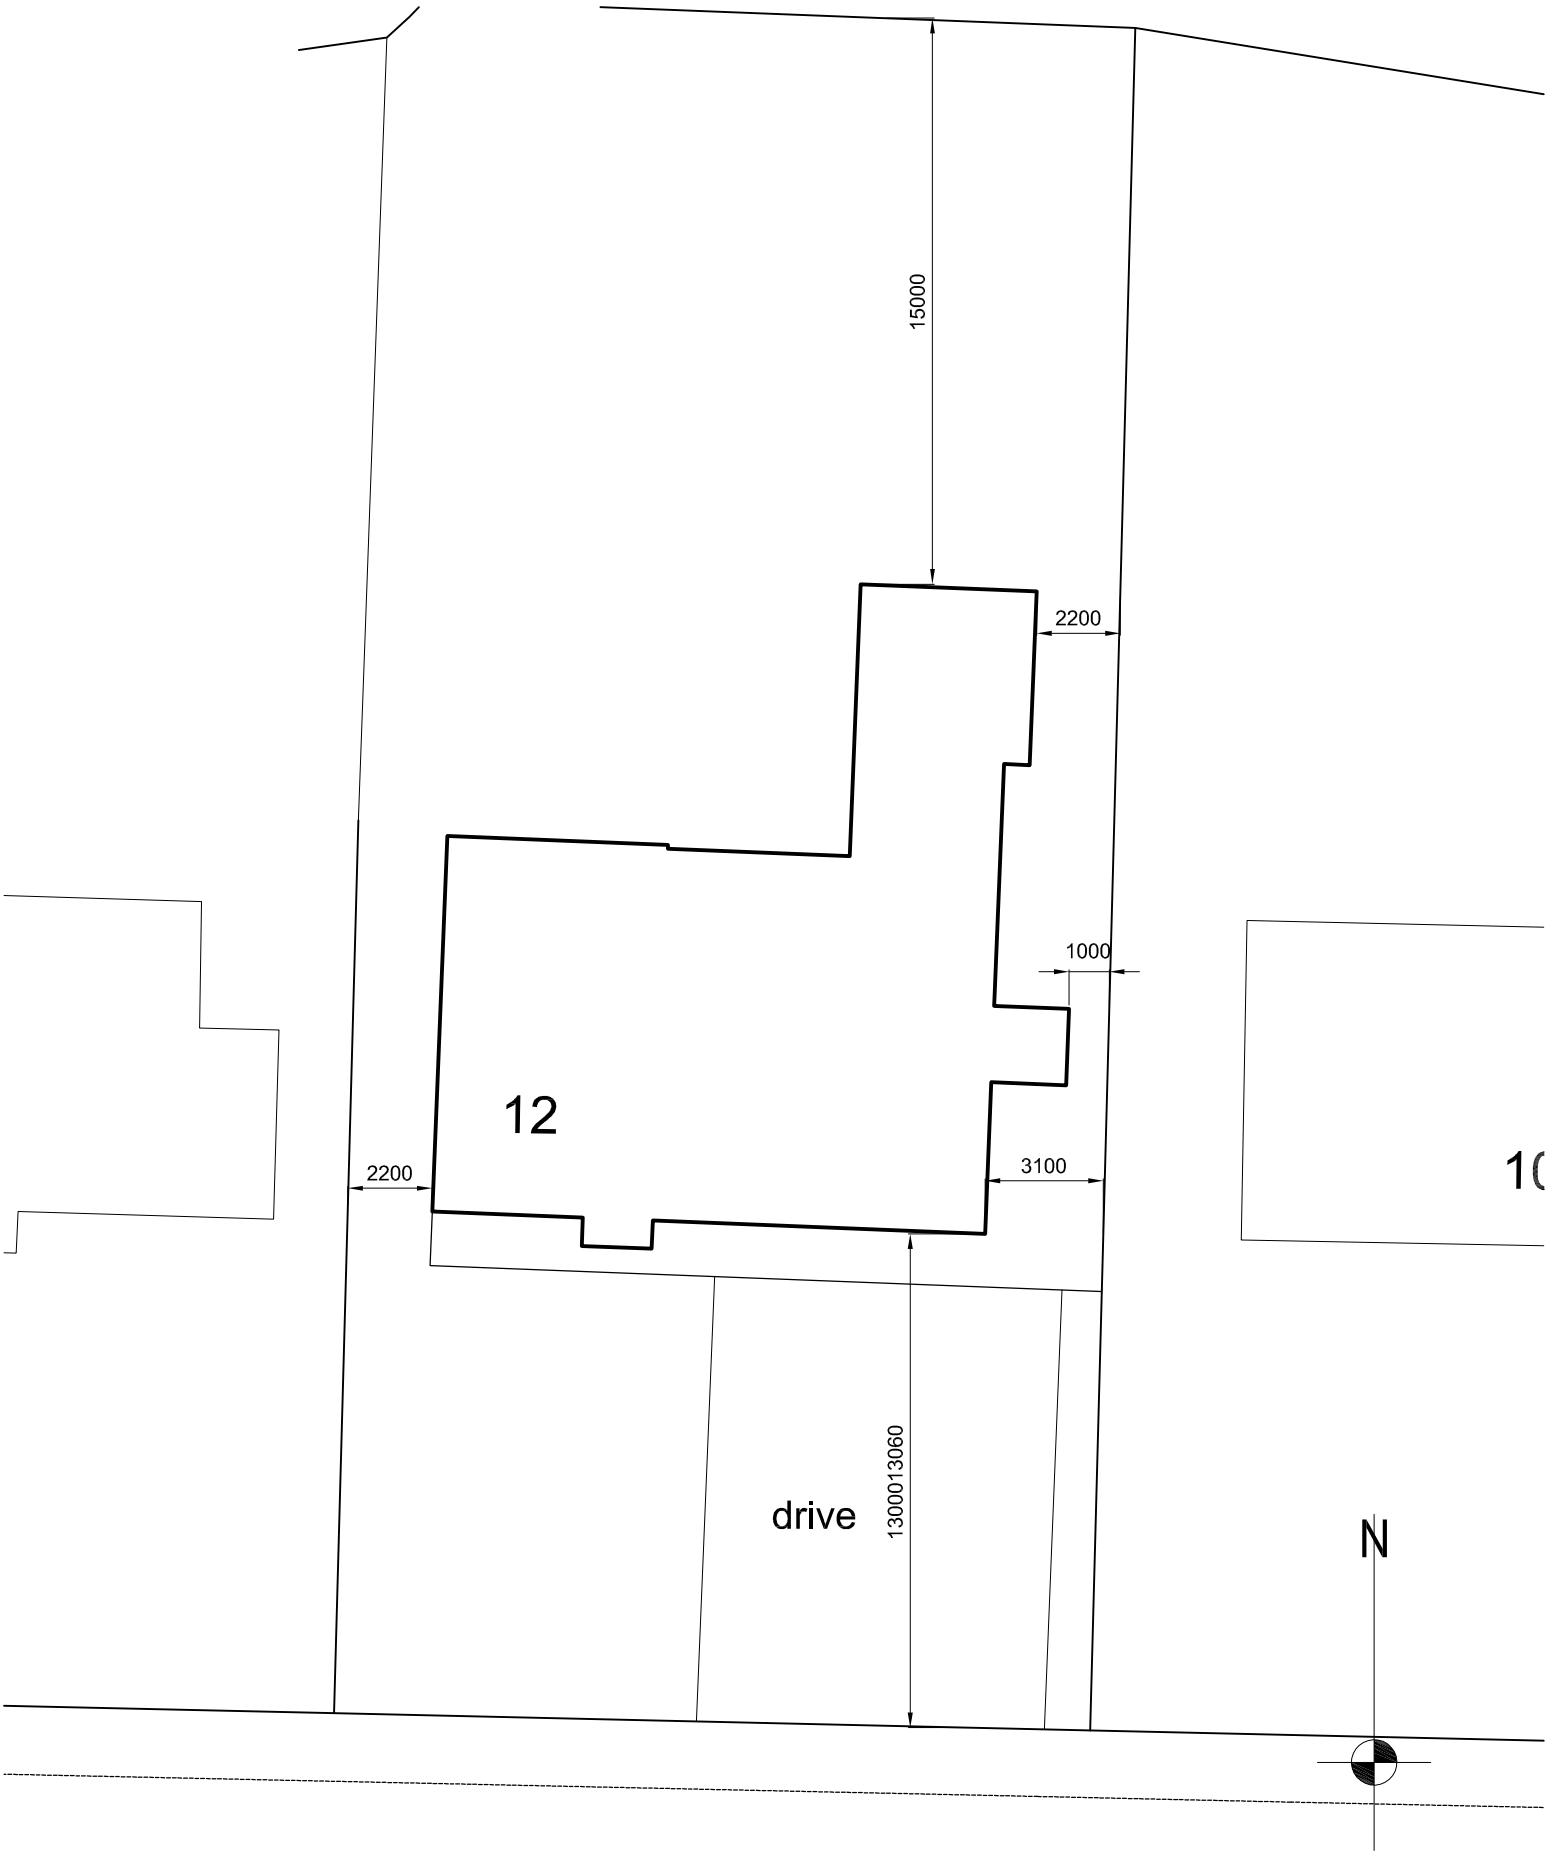

VALLEY DRIVE

job	12 Valley Drive, Leek Extension and Alterations
title	Site Plan
date	09.05.17
scale	1/200 @ A4
dwg. no.	12VD-05
rev.	.

Ian Ankers architecture
Building and Design Consultants
Ryecroft Farm, Rushton Spencer, Macclesfield, SK11 0RP
t 01260 546944
e ian@ianankers.co.uk
w www.ianankers.co.uk