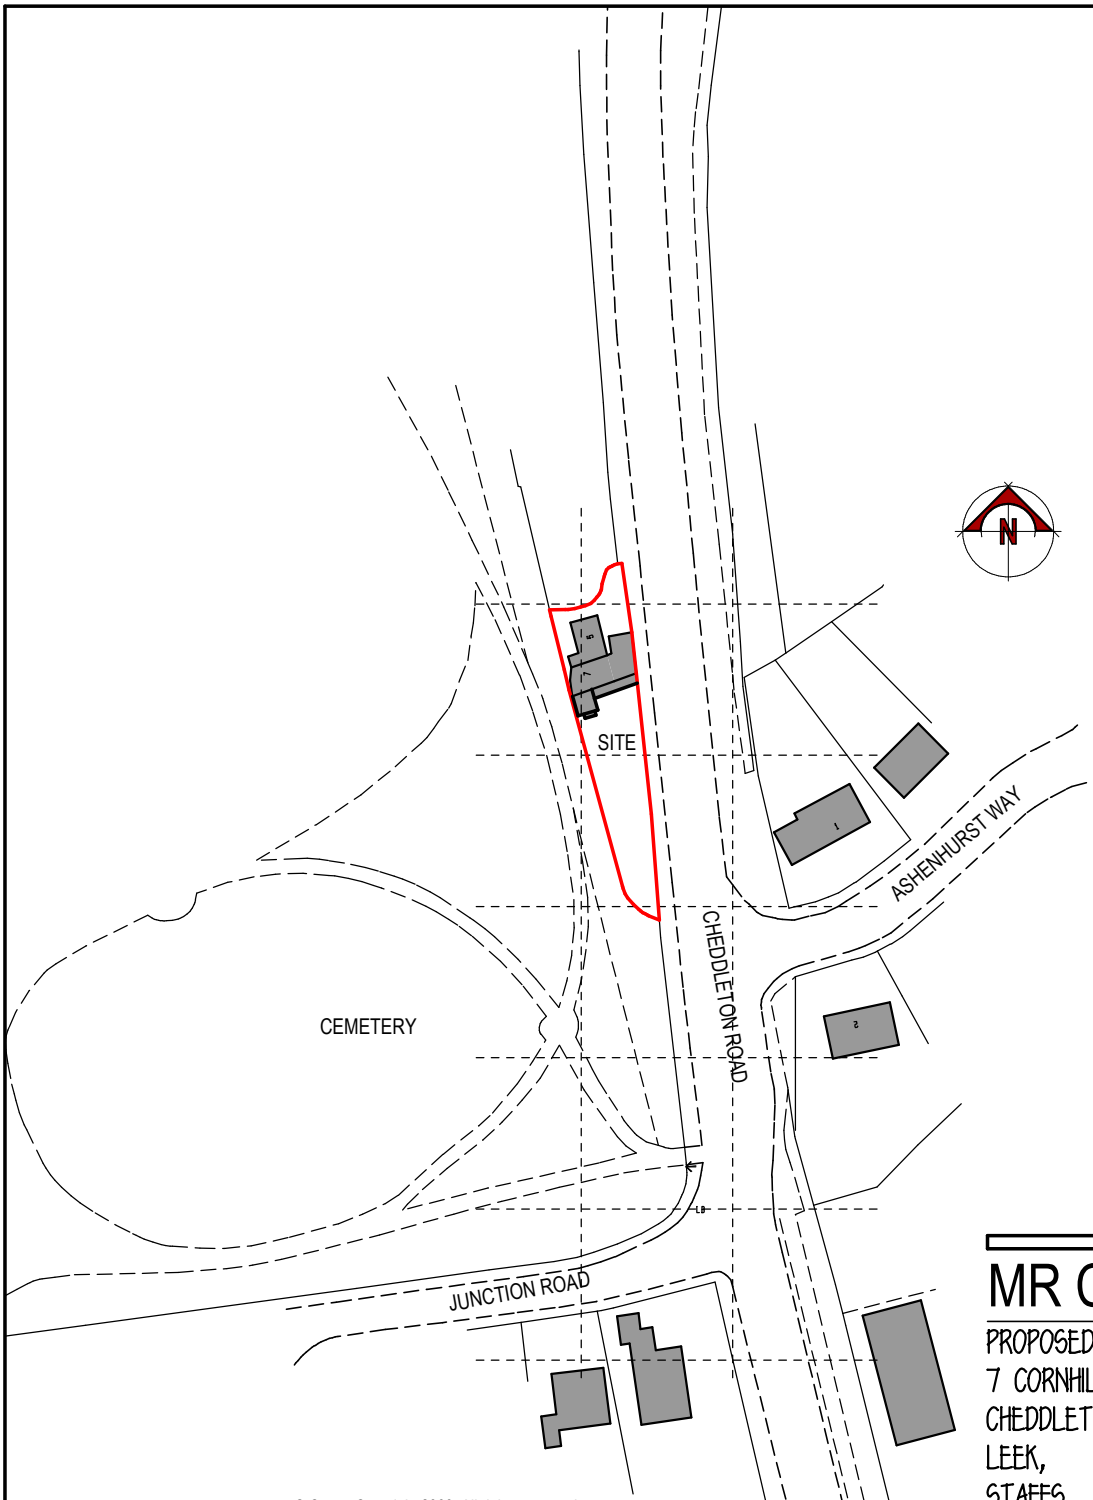

© Crown Copyright 2009. All rights reserved.
Licence number 100020449

LOCATION PLAN

SCALE 1:1250

0.0m 10.0m 20.0m 30.0m 40.0m 50.0m

scale bar @ 1:1250

MR C SHARRATT

PROPOSED BALCONY TO
7 CORNHILL CROSS,
CHEDDLETON ROAD,
LEEK,
STAFFS,
ST13 5RF.

LOCATION PLAN

Date	Sheet	Scale
DEC 2009	A4	1:1250
Drg No.	Rev.	Drawn
2009-1694-02	-	ASR

Rev.

SAMMONS Architectural LIMITED
Chartered Institute of Architectural Technologists
10 Cawdry Buildings, Fountain Street, Leek. ST13 6JP
Telephone + Fax 01538 386002
E-mail: info@sammonsltd.co.uk

This drawing is copyright. Do not scale.
All dimensions must be checked prior to commencement.