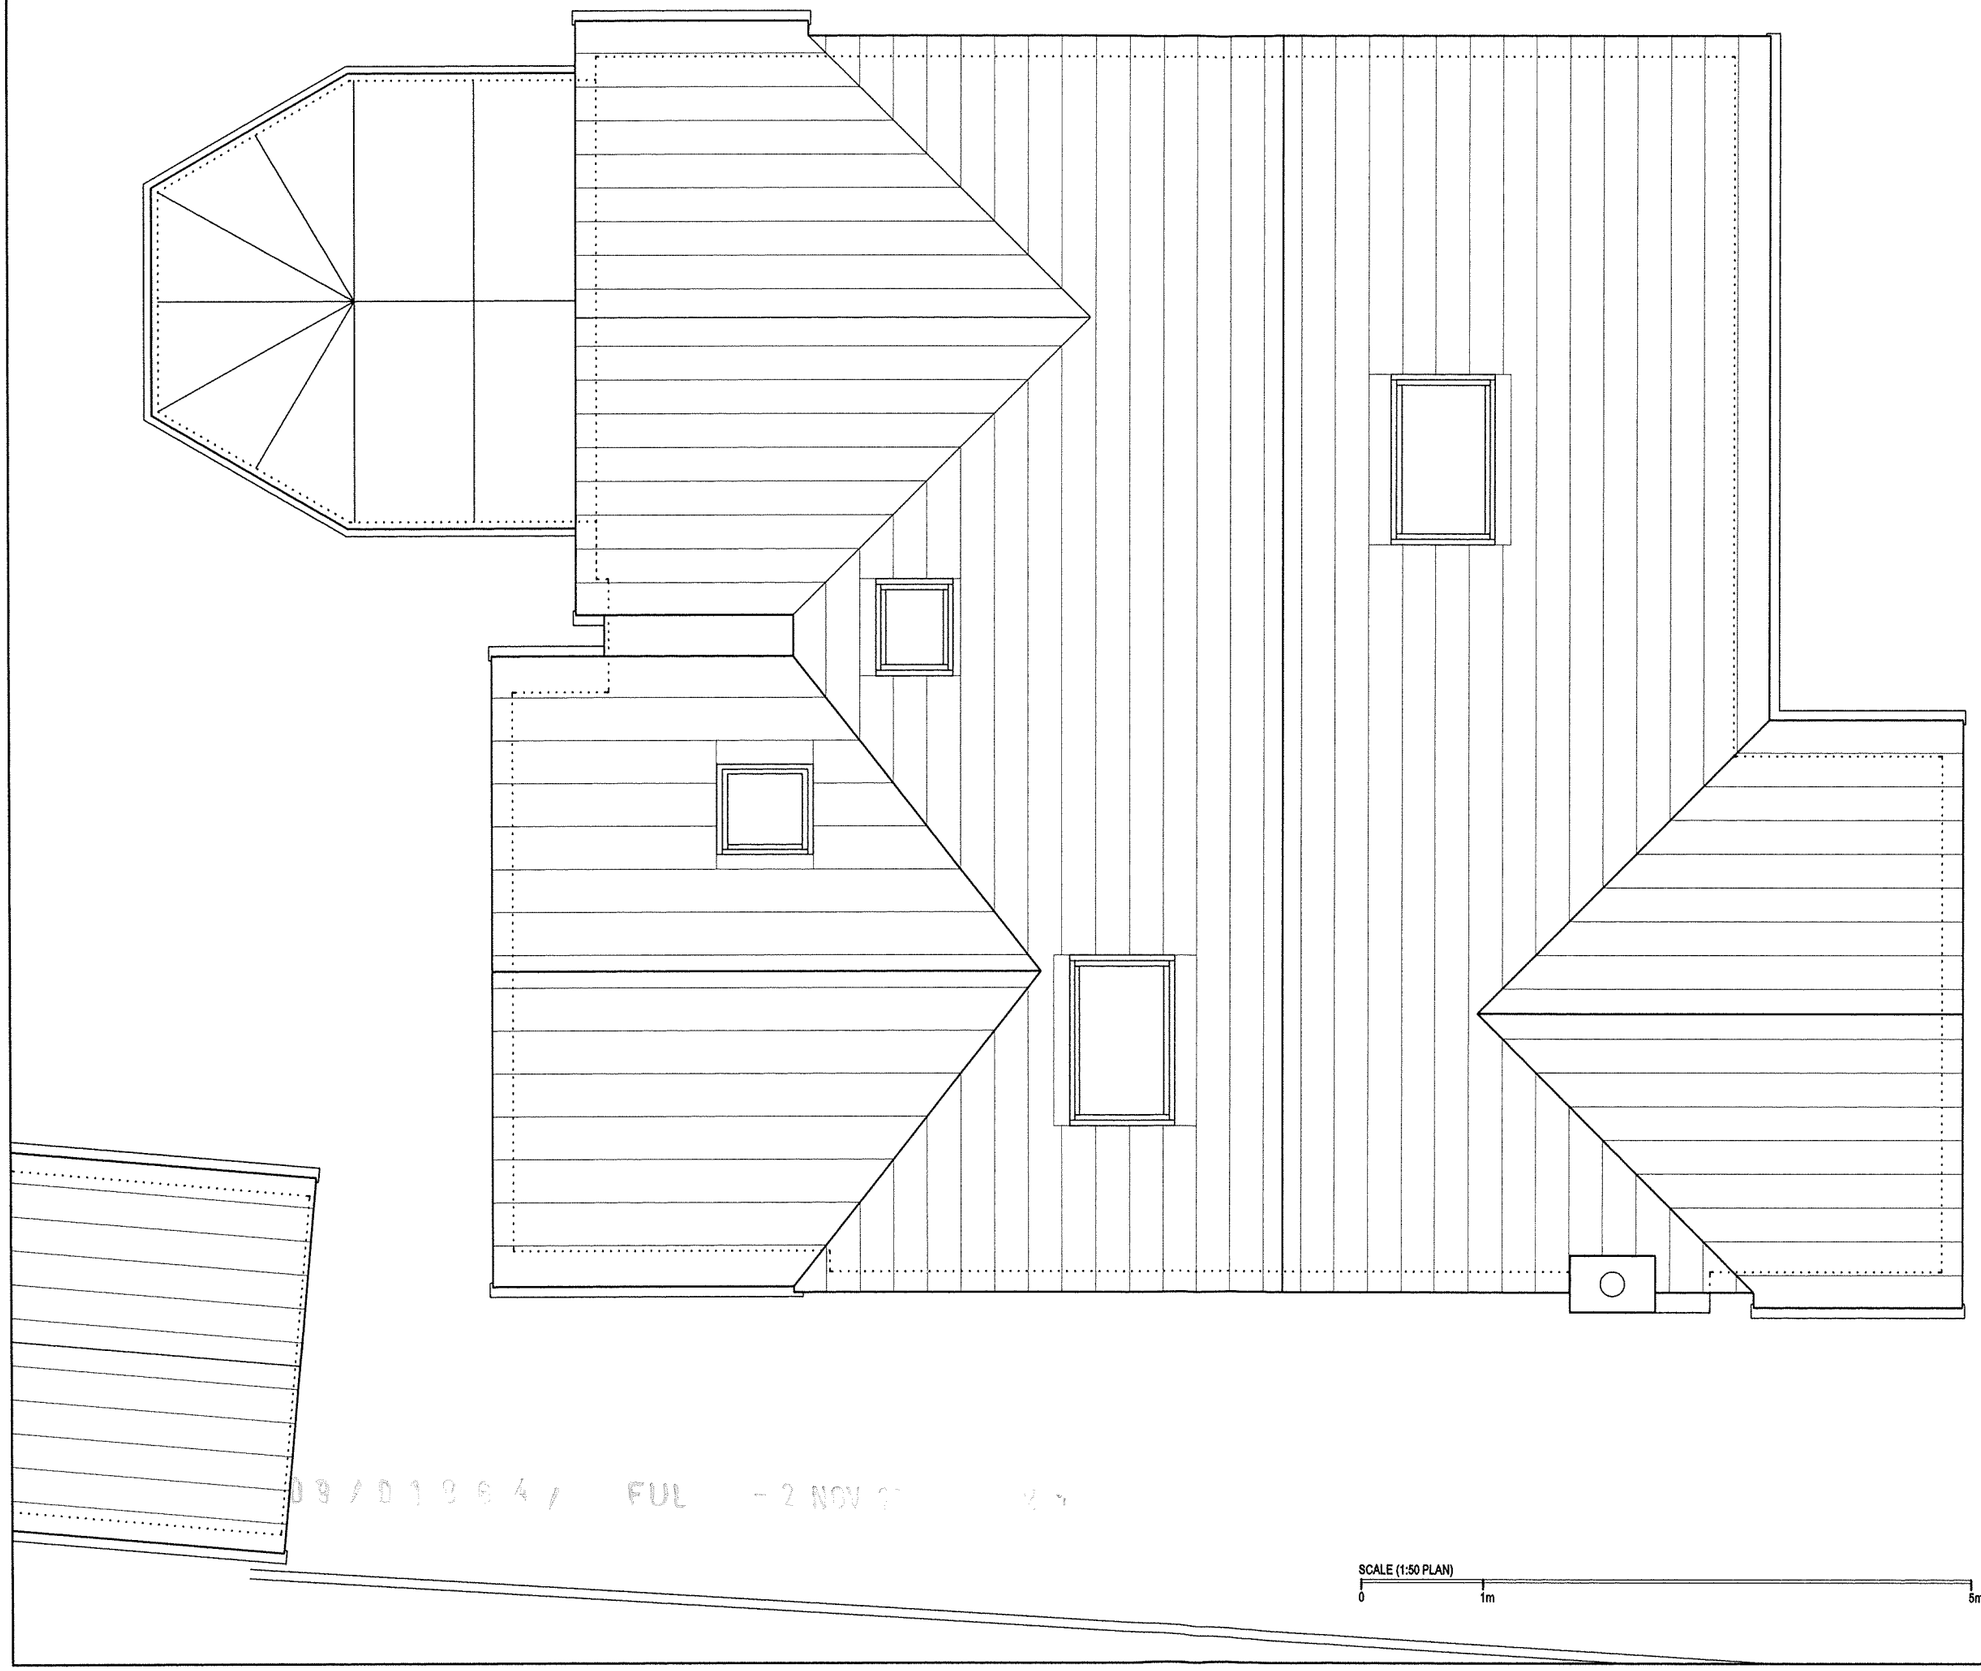

09/01264/FUL - 2 NOV 09

SCALE (1:50 PLAN)
0 1m 5m

NOTES:
DO NOT RELY ON SCALING OFF DRAWINGS.

REV.	DESCRIPTION	DATE	INT.

PROJECT: 18 ORME ROAD KNYPERSLEY - EXTENSION

CLIENT: PAULINE HUGHES
18 ORME ROAD,
KNYPERSLEY, ST8 7BS

TITLE: ROOF PLAN - PROPOSED

SCALE: 1:50 @A3

DRAWN BY: DB

DATE: OCT 2009

CHECKED BY:

DAVID BAILEY ARCHITECT LIMITED
Gillow Fold Farm, 26 Mow Lane,
Gillow Heath, Biddulph,
Staffordshire, ST8 6QQ
Tel: 01782 516355
Fax: 01782 516355
E-mail: davidbailey.architect@btinternet.com

JOB NUMBER: 00623

DRAWING NUMBER: 11