
ALL PROPOSED MATERIALS TO MATCH THAT OF EXISTING DWELLING I.E FACING BRICKWORK, DOORS/WINDOWS, ROOF TILES. WHERE POSSIBLE EXISTING MATERIALS TO BE RETAINED AND RE-USED




Front Elevation @ 1:50



Side Elevation @ 1:100

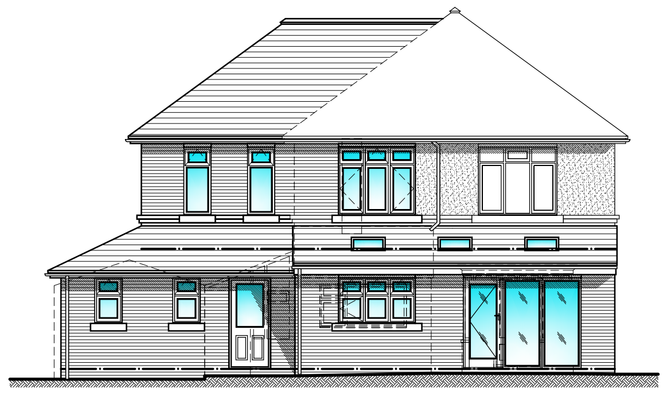


Rear Elevation @ 1:100

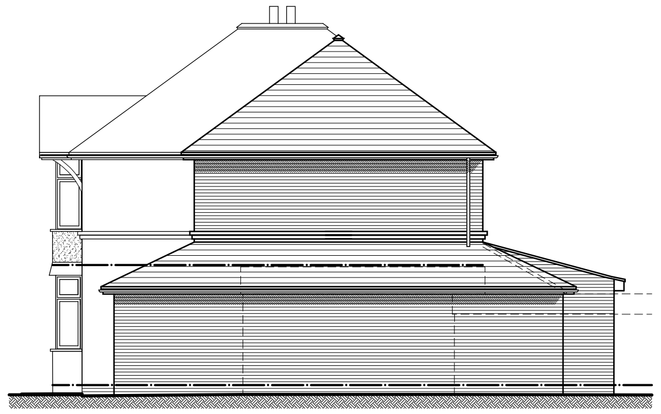


Side Elevation @ 1:100




Front Elevation @ 1:100

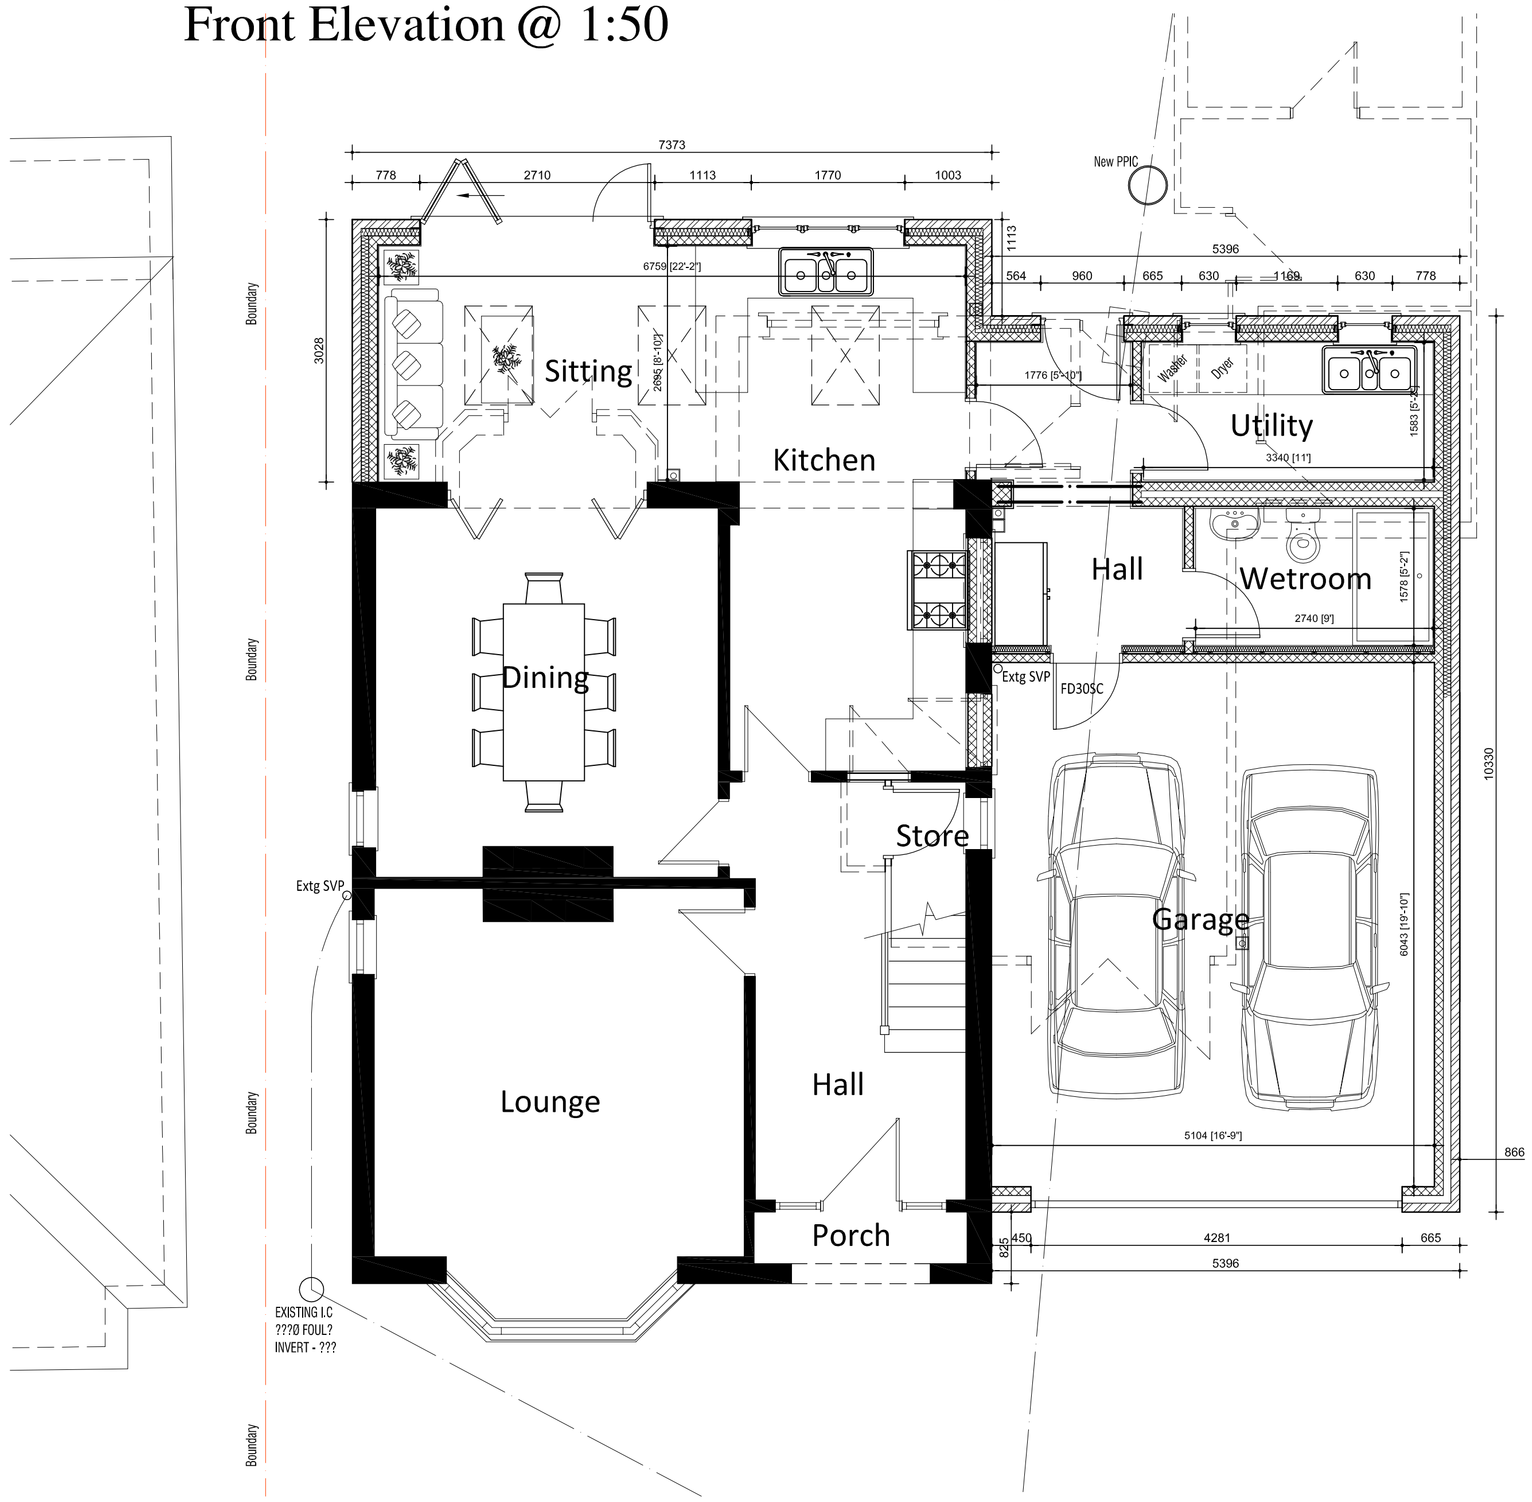

Ground Floor Plan @ 1:50

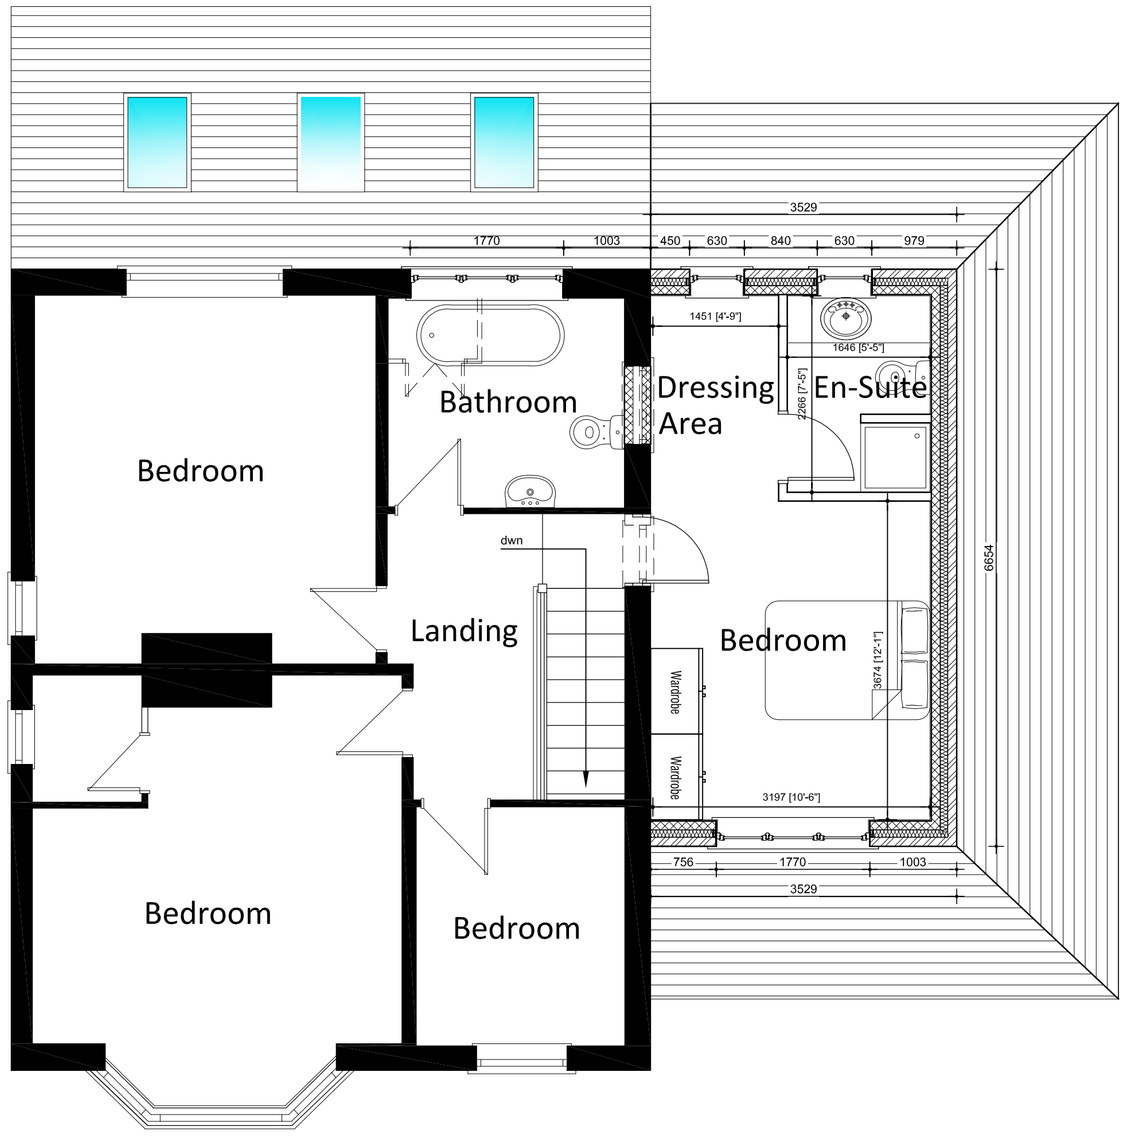

First Floor Plan @ 1:50

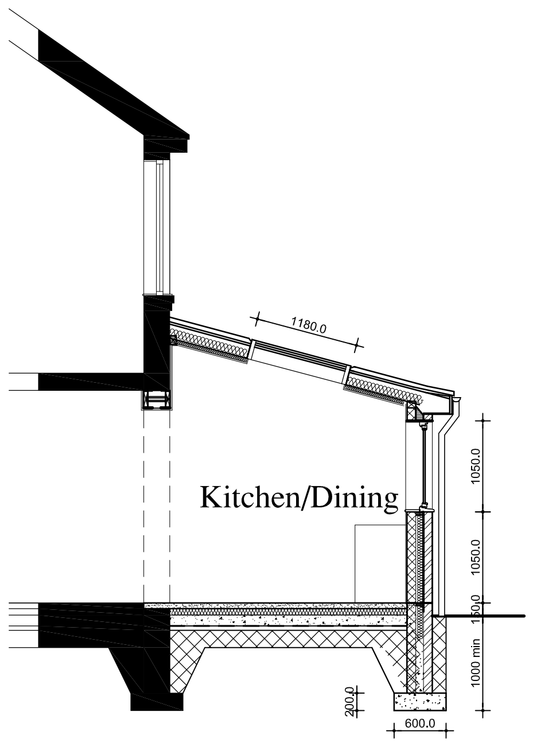

Section A-A @ 1:50

PROJECT: Proposed 2 Storey Side Extension and Single Storey Rear Extension at Number 52 Rakeway Road, Cheadle, ST10 1QH		SCALE(S): 1:50 / 1:100	DRG. No.: 137-1
		DATE: May 2017	REVISION: -
CLIENT: Mr & Mrs Tideswell	DRAWING TITLE: Planning Drawing	DRAWN BY: J.Walters	PAPER SIZE: A1