
Ordnance Survey © Crown copyright 2016 All rights reserved. Licence number 100051789

Copyright of this drawing is vested in the Architect and it must not be copied or reproduced without consent. Figured dimensions only are to be taken from this drawing. All contractors must visit the site and be responsible for taking and checking all dimensions relative to their work. Hewitt&Carr Architects Ltd are to be advised of any variation between drawings and site conditions.
DO NOT SCALE OFF THIS DRAWING.....IF IN DOUBT ASK

Rev.	Drawn	Comments	Date

STORM
FOUL
I.C INSPECTION CHAMBER
RWP RAINWATER PIPE
SVP SOIL VENT PIPE
RE RODDING EYE

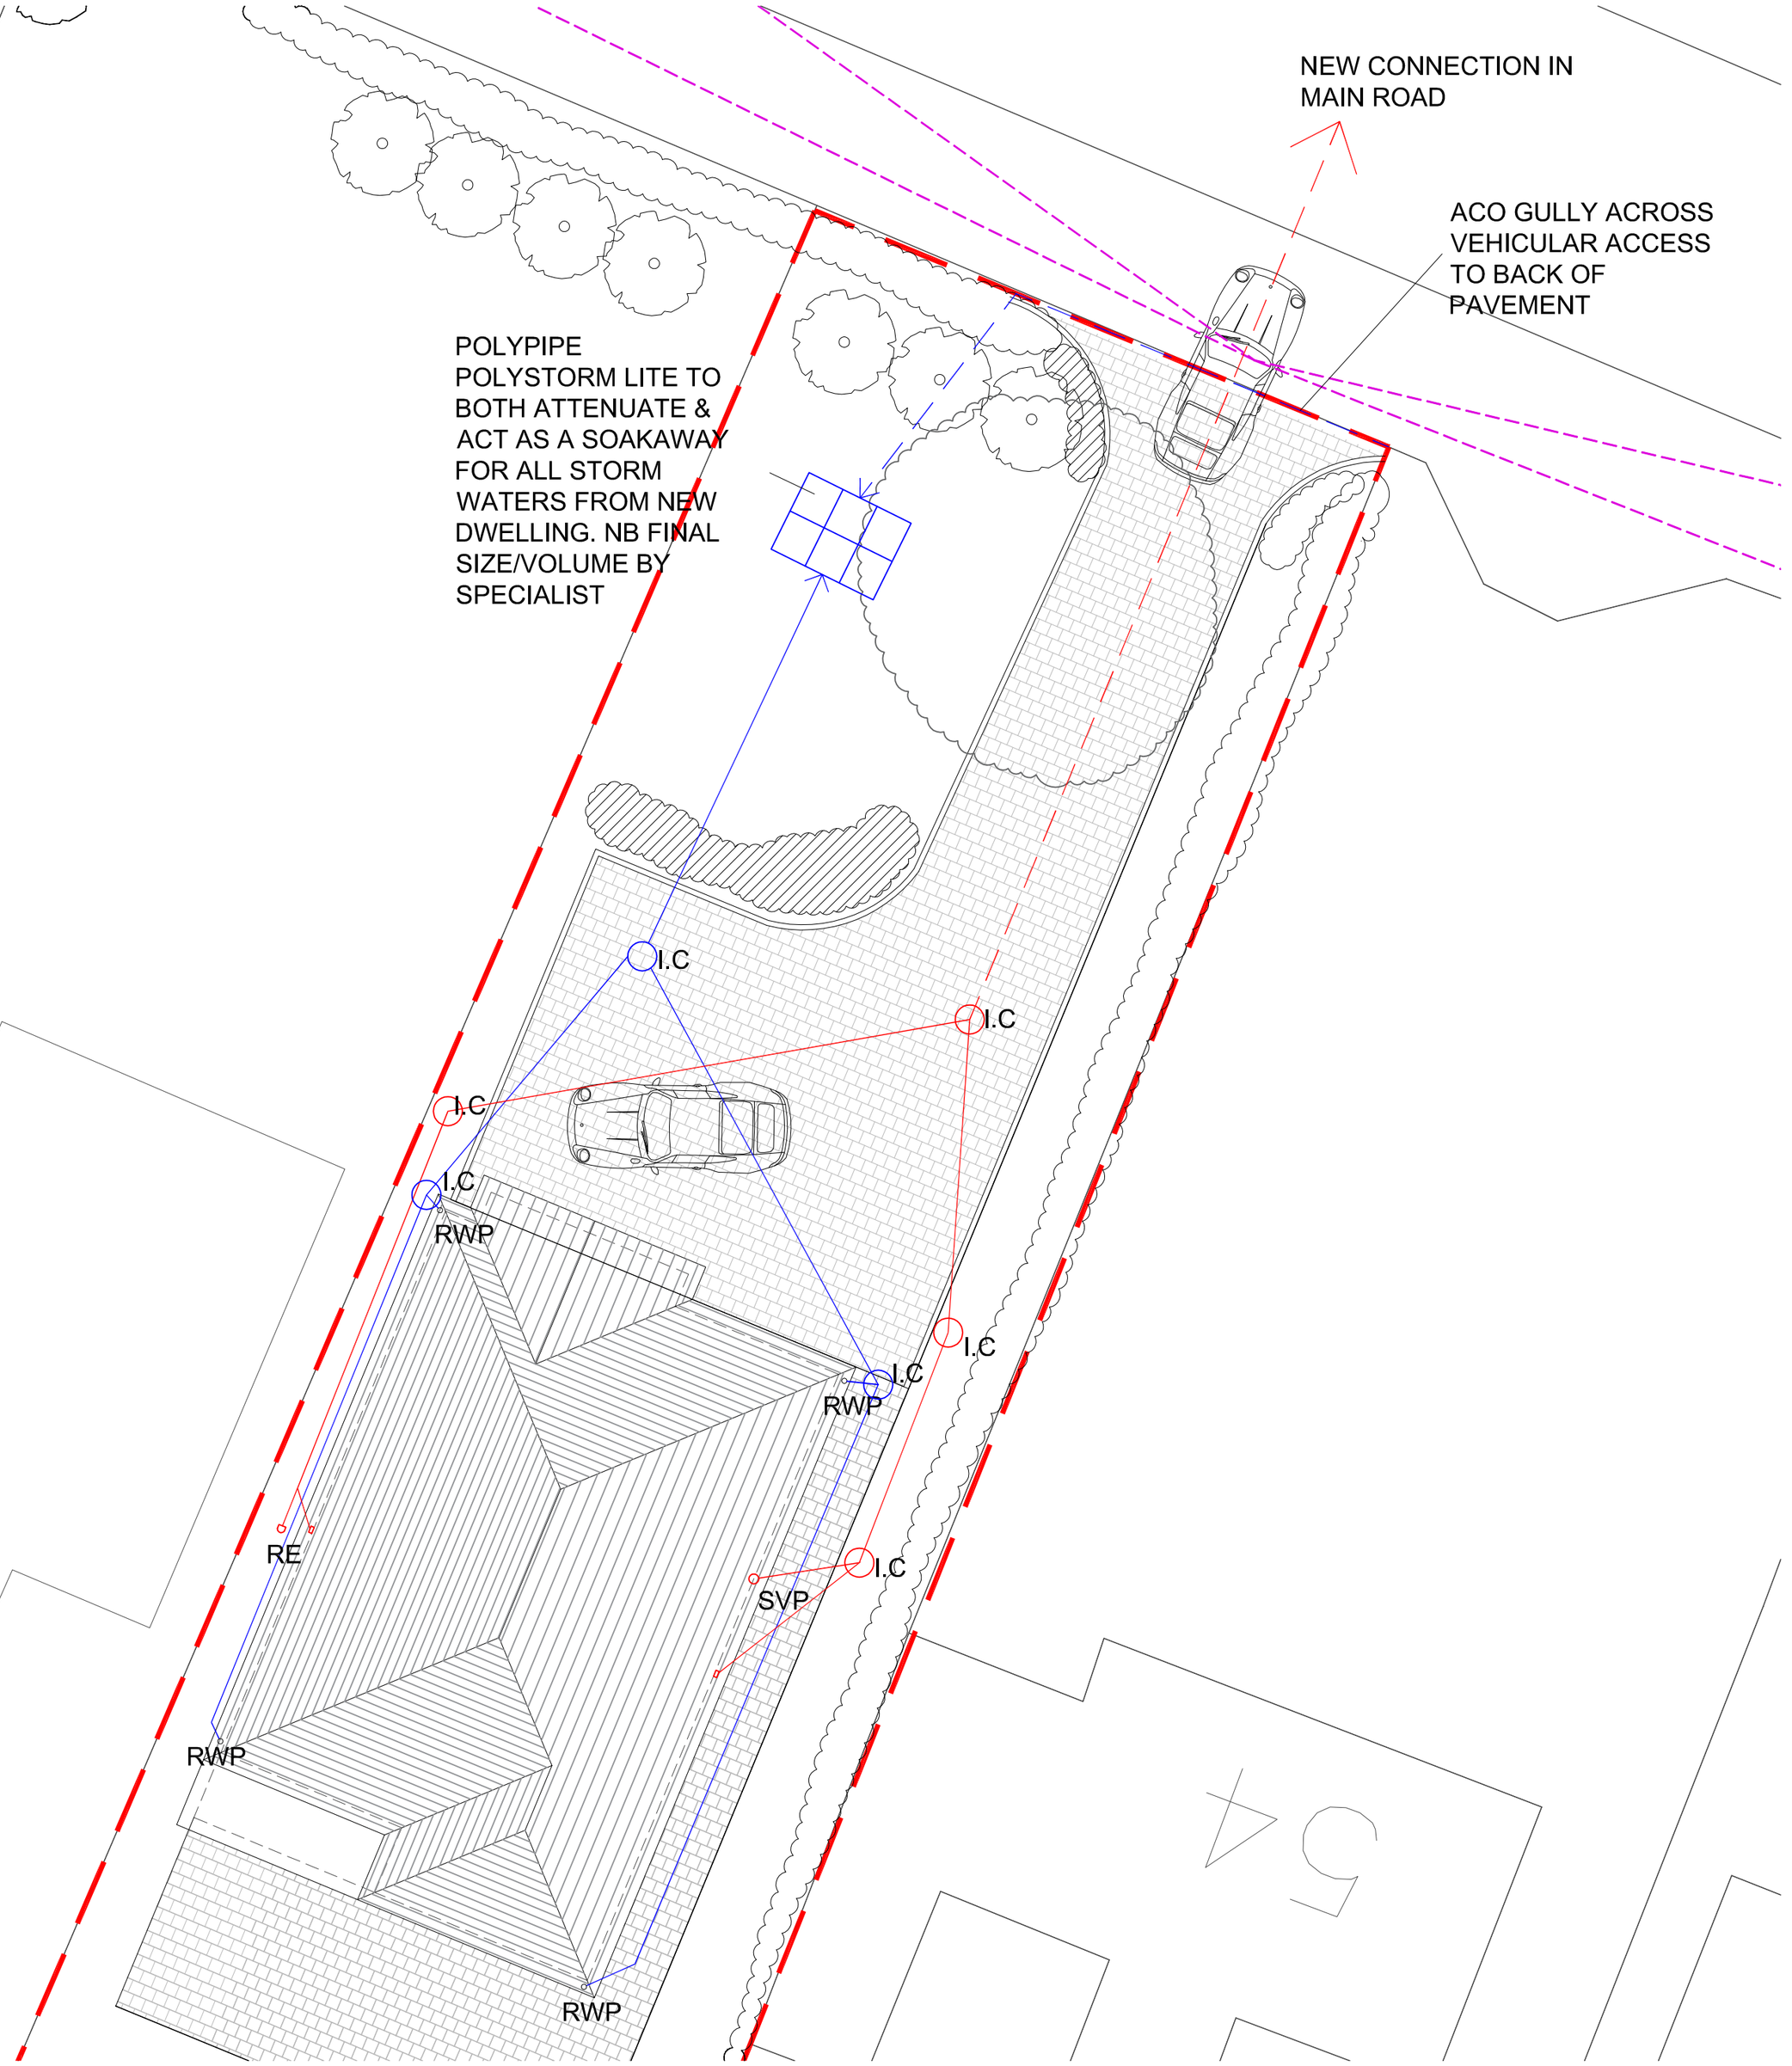

N
W E
S

SITE LAYOUT PLAN 1:100

Hewitt&Carr Architects
A: 2-4 Cross Street I Cheadle I Staffordshire I ST10 1NP
T: 01538 756888
E: enquiries@hcarchitects.co.uk
W: www.hcarchitects.co.uk

Client
Mr & Mrs Plant

Project
Proposed Nerw Dwelling Within Garden at 52 Rakeway Road, Cheadle

Title
Drainage

Planning

Status
Planning

Date May 2017
Scale @A2 as stated

Drawn
Checked

Project No 00400
Drawing No. AL(0)06
Rev

File Ref:-H:\