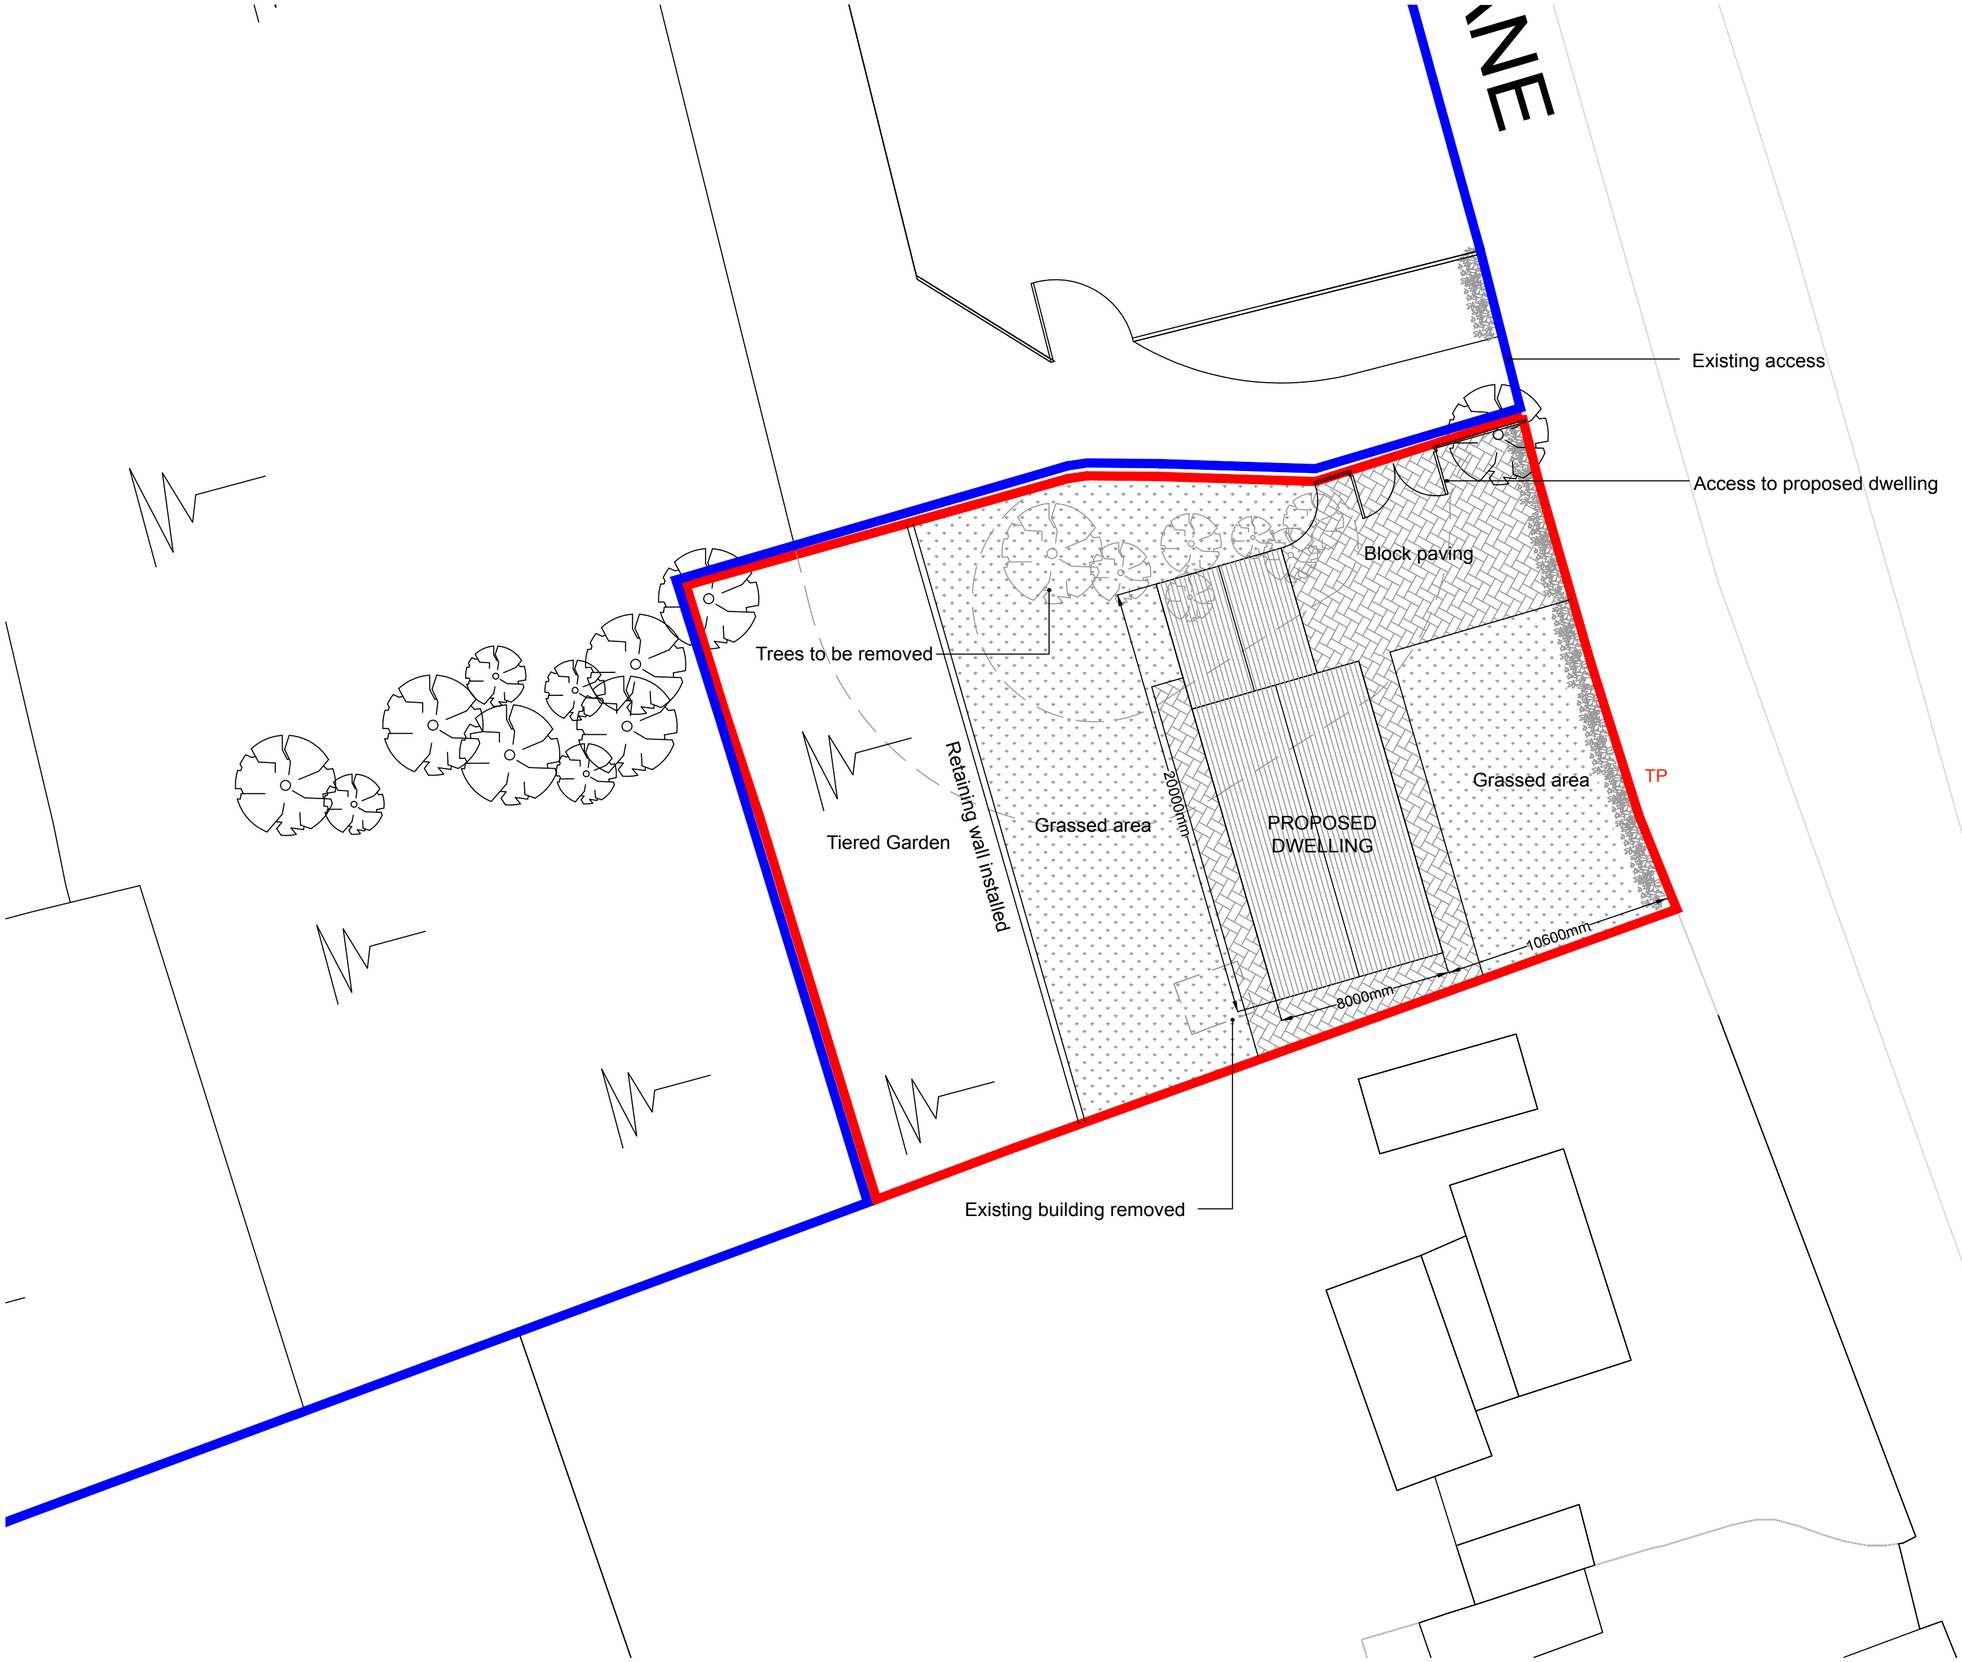


PROPOSED SITE PLAN - 1:500

FOREFRONT
DEVELOPMENT CONSULTING
9 Britannia Park, North Road, Stoke on Trent, ST6 2PZ
Office 01782 216912 WWW.FOREFRONTDC.UK

CLIENT

MR C PECK

PROJECT

Outline planning permission for a detached dwelling on land Cloudside House, Red Lane, Cloudside, Cheshire. CW12 3QQ

TITLE

Proposed Block Plan
OS Licence - 0100031673

SCALE	DRAWN
1:200 @ A2	OJM
DRG NO.	DATE
17-106-03	04 / 04 / 17

REV.	DESCRIPTION	DATE

The contents of this drawing are the copyright of Forefront Development Consulting