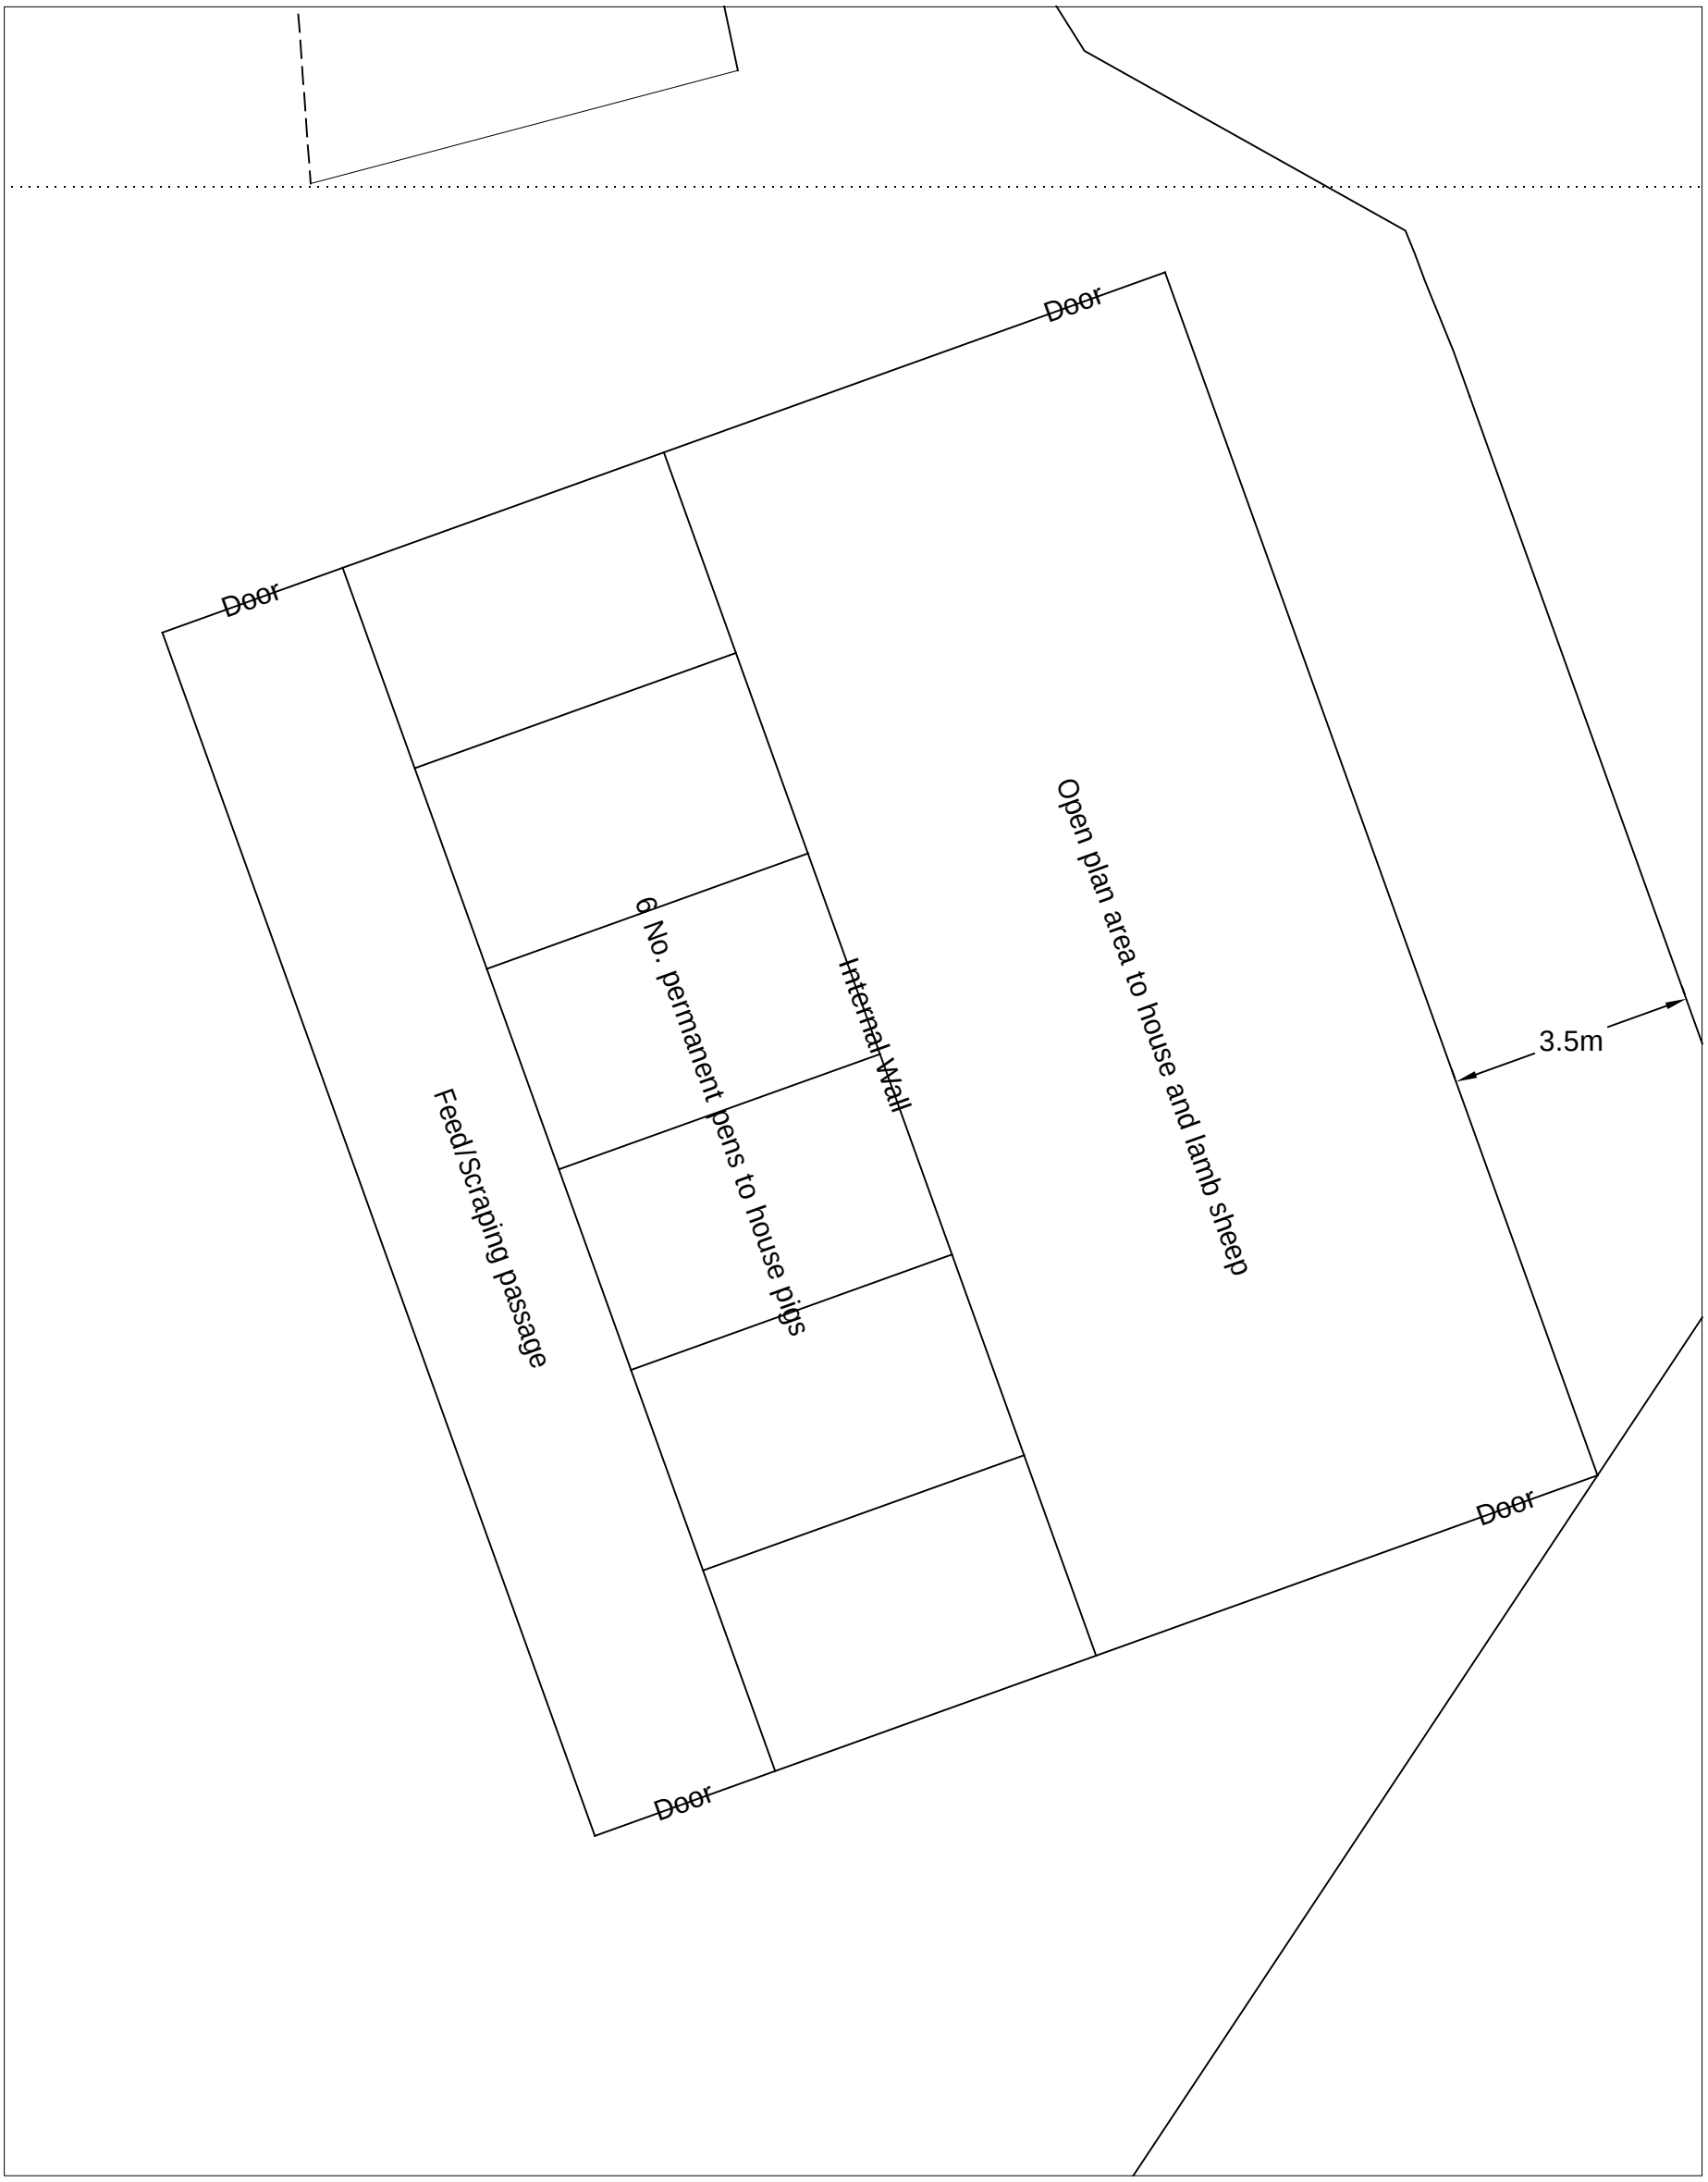

Reproduced from Ordnance Survey digital map data, 1:2500 scale, by permission of Ordnance Survey on behalf of The Controller of Her Majesty's Stationery Office.
© Crown copyright. All rights reserved. Licence Number: 100005813

N
W E
S

BAGSHAWS
Land · Property · Livestock

Vine House, Ashbourne, Derbyshire. DE6 1AE
Telephone: 01335 342201 opt:2
www.bagshaws.com

Applicant:	Mr P Nadin Ox Hay Farm, Gun Hill Road, Meerbrook, Leek. ST13 8SL		
Proposal:	Proposed Agricultural Replacement Building		
Scales:	1:100 @ A3	Detail:	Proposed Floor plan
Date:	15th May 2017	Drawing No.	13900-004