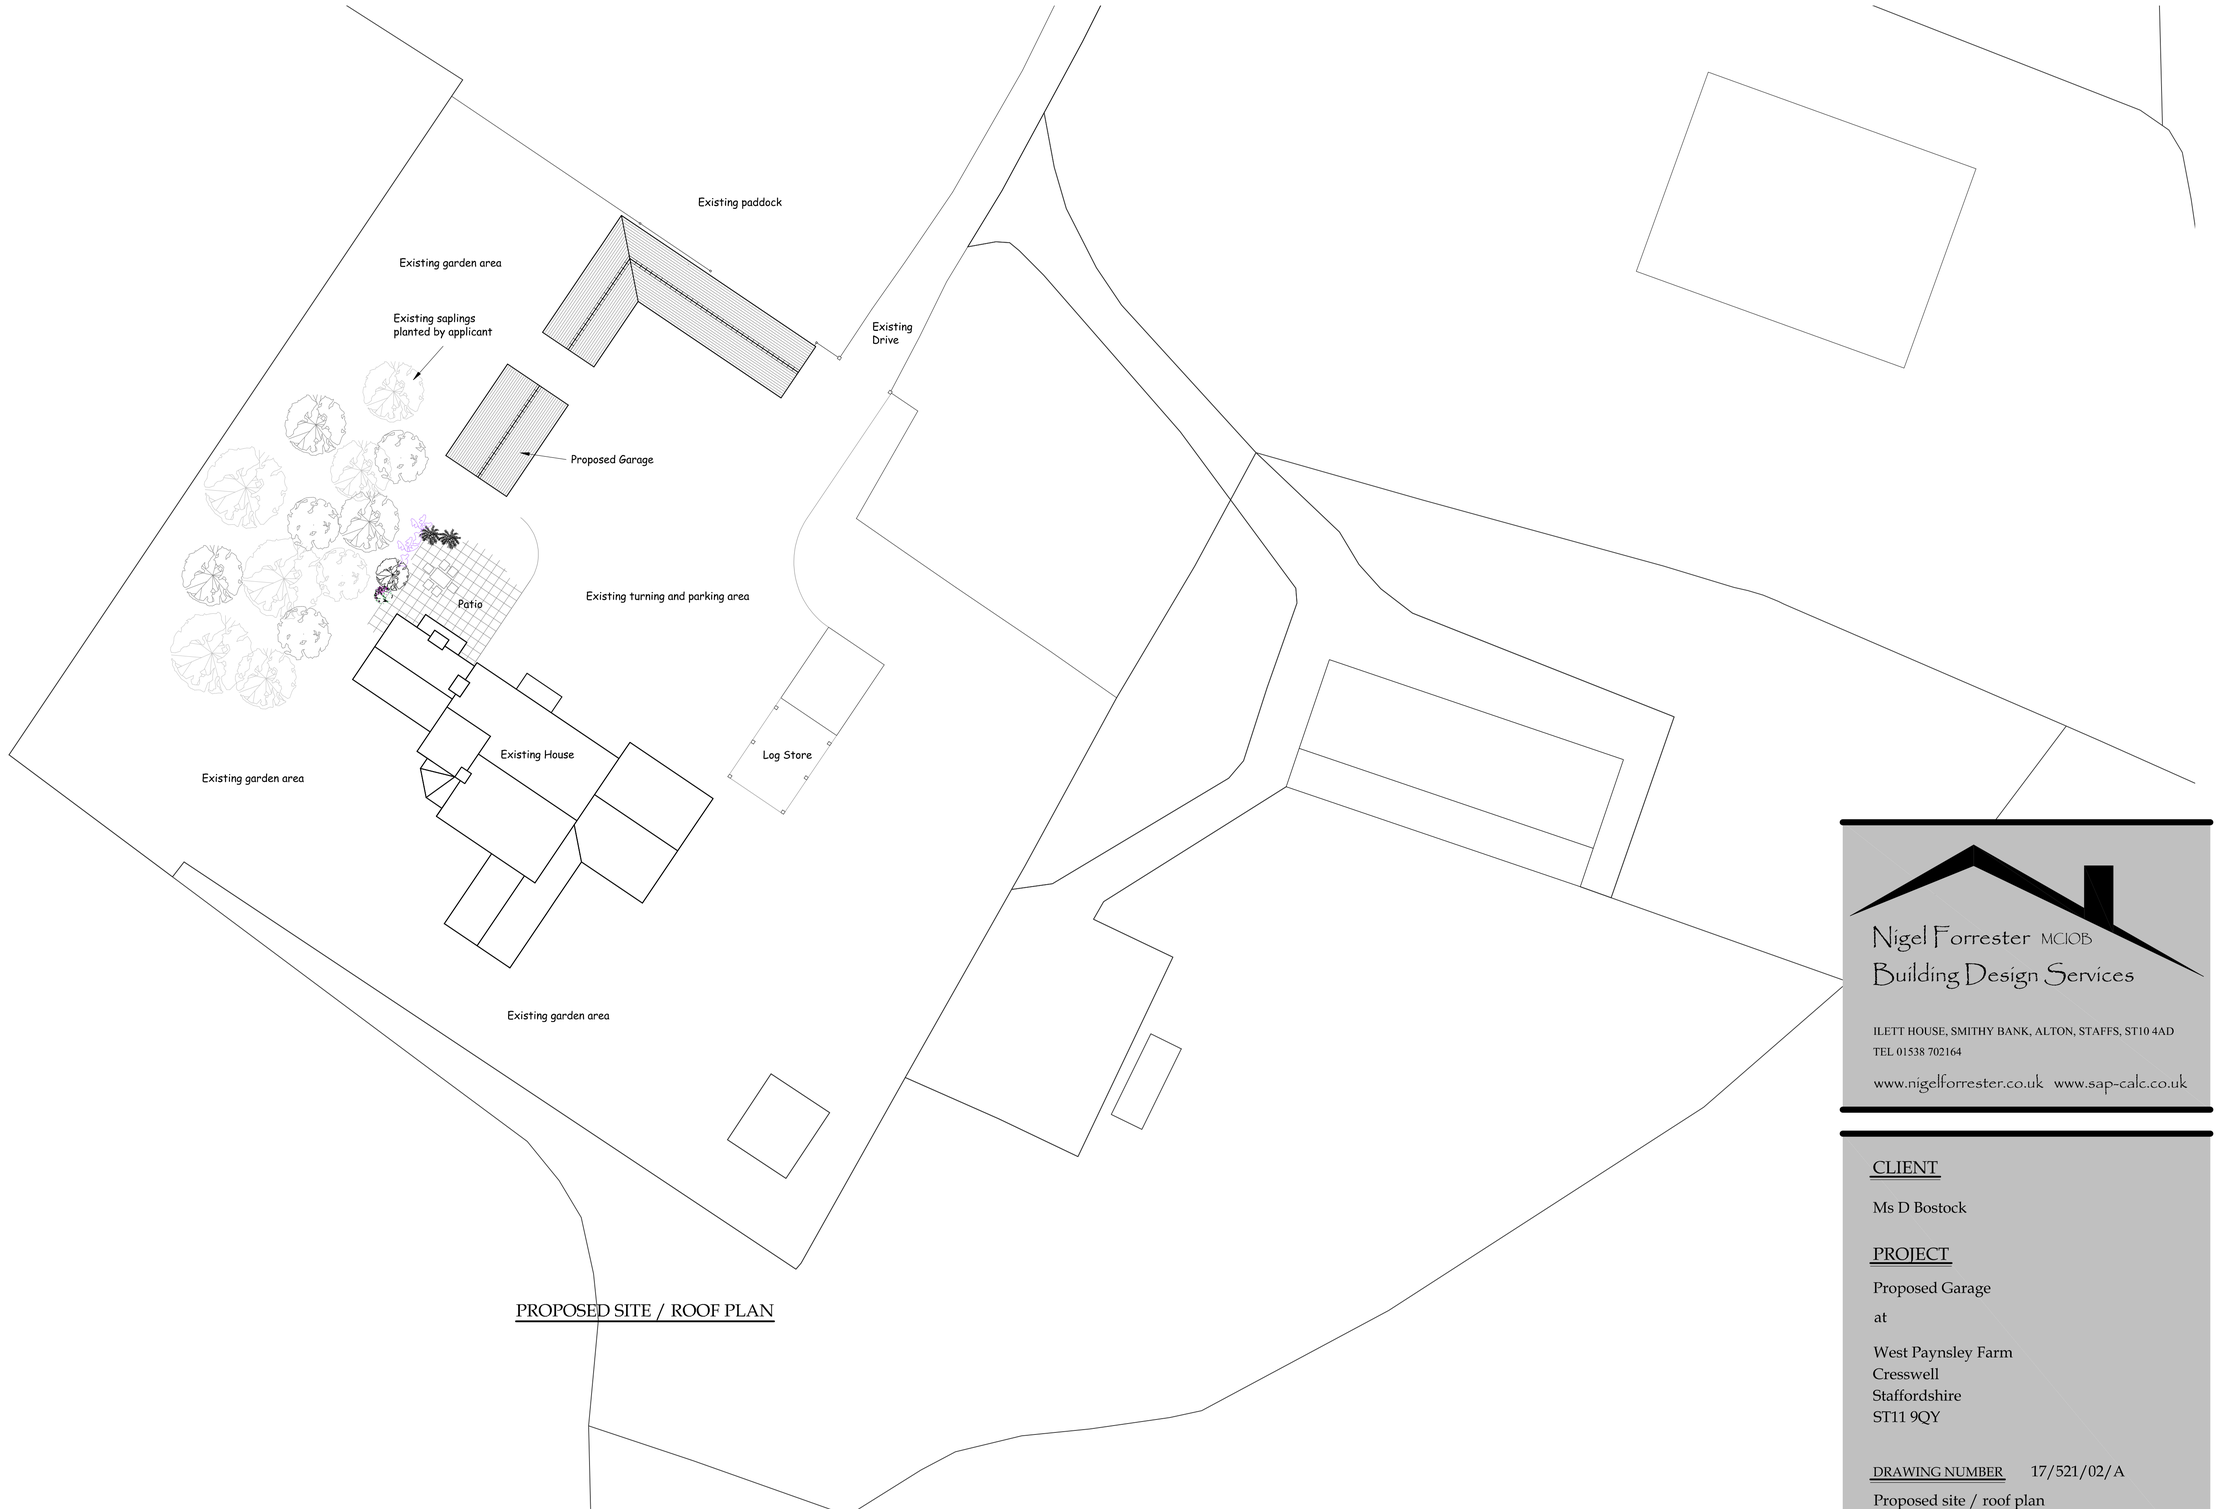

PROPOSED SITE / ROOF PLAN

Nigel Forrester MCIOB
Building Design Services

ILETT HOUSE, SMITHY BANK, ALTON, STAFFS, ST10 4AD
TEL 01538 702164

www.nigelforrester.co.uk www.sap-calc.co.uk

CLIENT

Ms D Bostock

PROJECT

Proposed Garage

at

West Paynsley Farm
Cresswell
Staffordshire
ST11 9QY

DRAWING NUMBER 17/521/02/A

Proposed site / roof plan

SCALES 1/200 @ A1