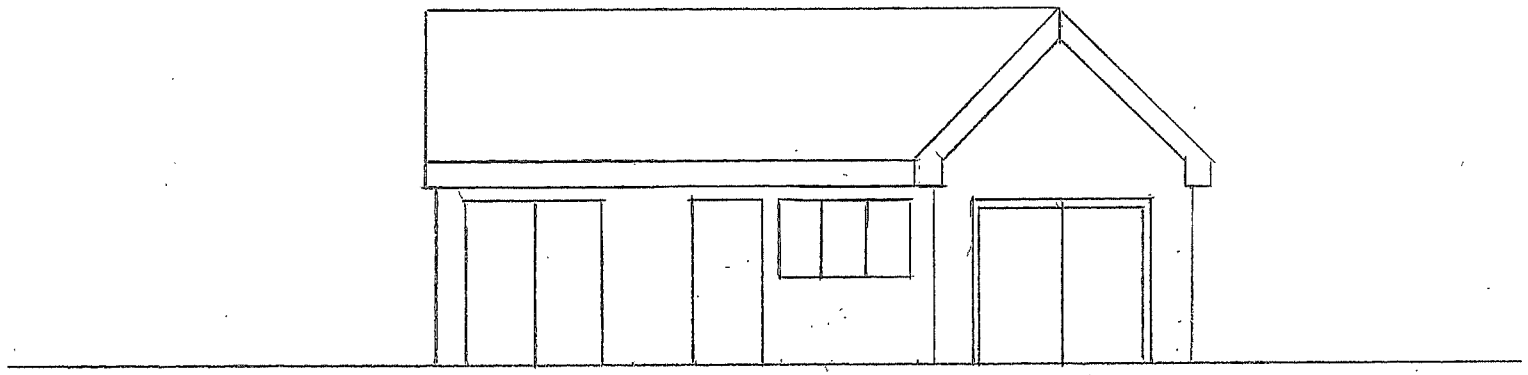

PROPOSED SIDE ELEVATION VIEWED FROM EXISTING BUILDING