**ROB*ert* L FORD**

*private architectural practitioner and rural development consultant*

PARKSIDE PARK ROAD LEEK STAFFORDSHIRE ST13 8JT

robiford@btopenworld.com / 01538 398290 / 07969 68 68 86

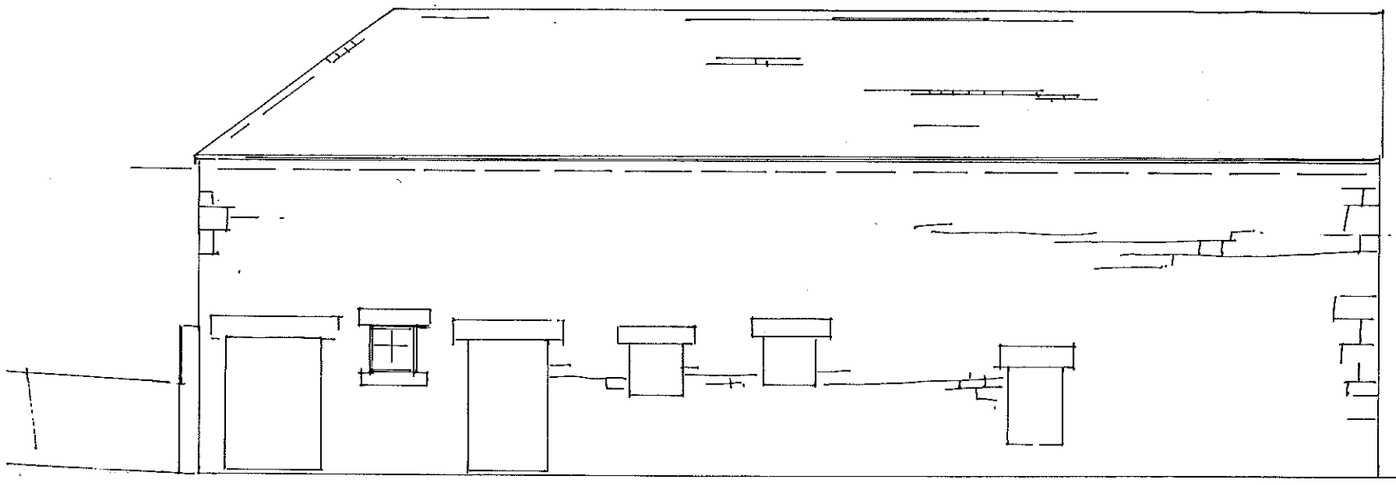

**NORTH**

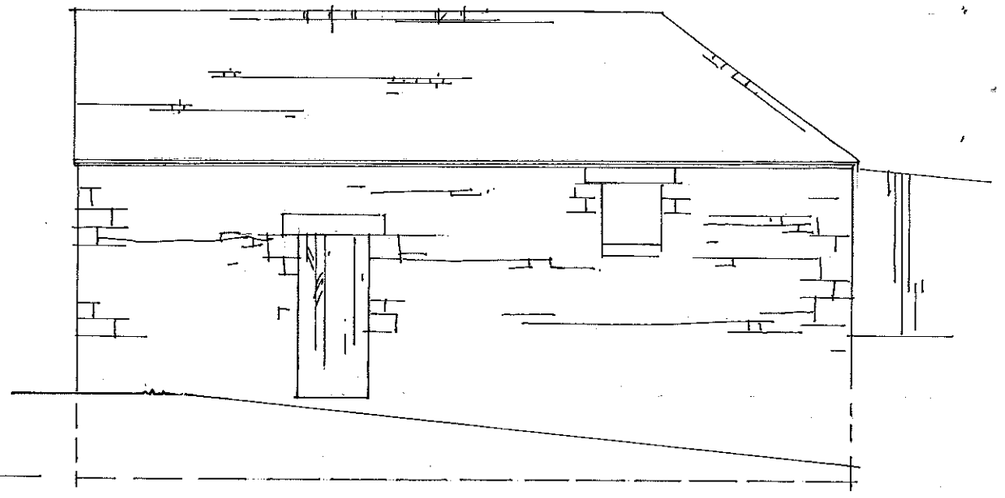

**EAST**

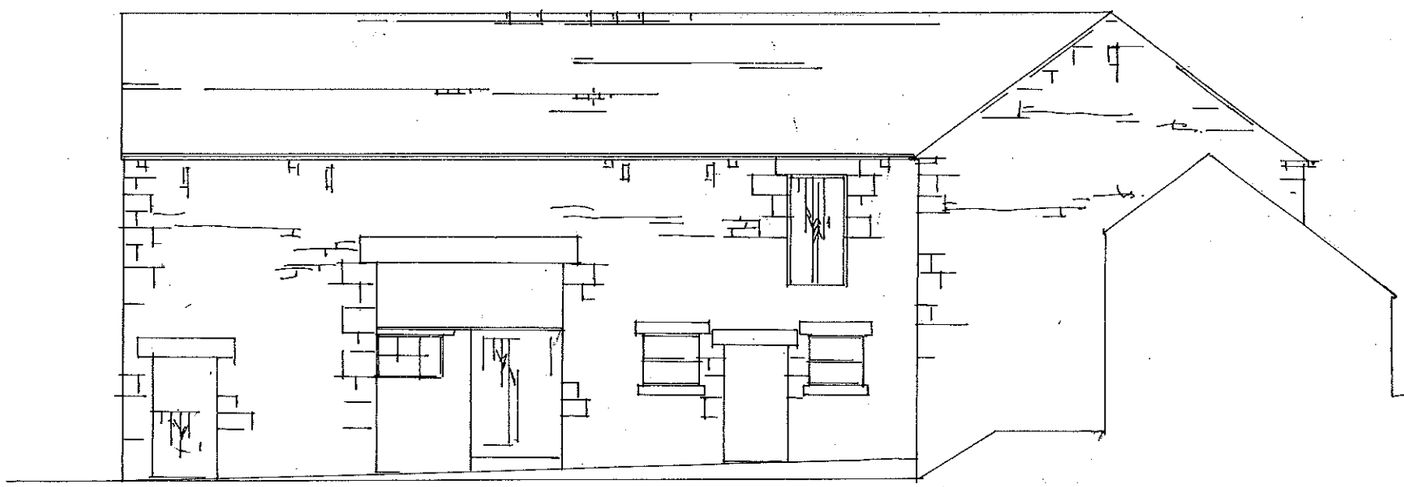

**SOUTH**

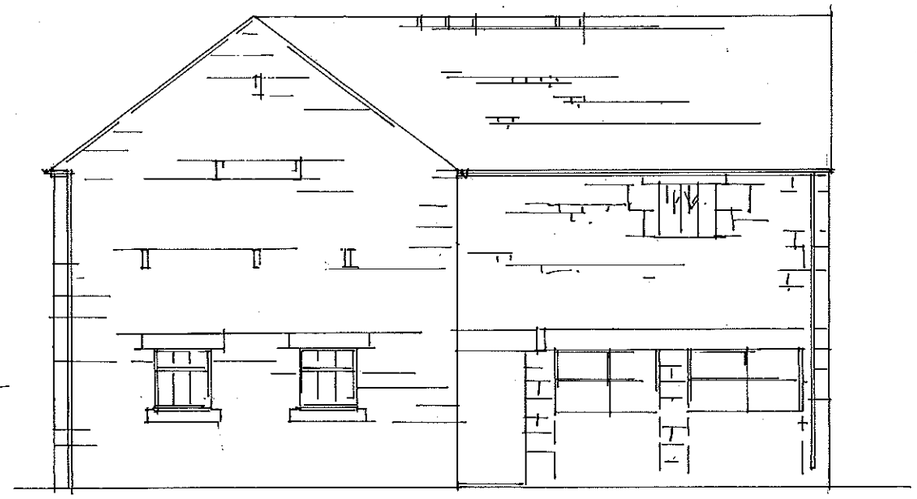

**WEST**

**1 METRE X 5 METRES AT 1:100 SCALE**

DRAWING NO. **HDB 04 ELEVATIONS AS EXISITNG** 1:100 @A3

PROPOSED CONVERSION (GPDO 2015 PART Q) OF A TRADITIONAL AGRICULTURAL BUILDING (BARN) TO PROVIDE 3 NO. 2 STOREY DWELLINGS AT **HOLLY DALE FARM** DOUSE LANE BRADNOP ST13 7NF

05 2017