ROB*ert* L **FORD**

private architectural practitioner and rural development consultant

PARKSIDE PARK ROAD LEEK STAFFORDSHIRE ST13 8JT

robtford@btopenworld.com / 01538 398290 / 07969 68 68 86

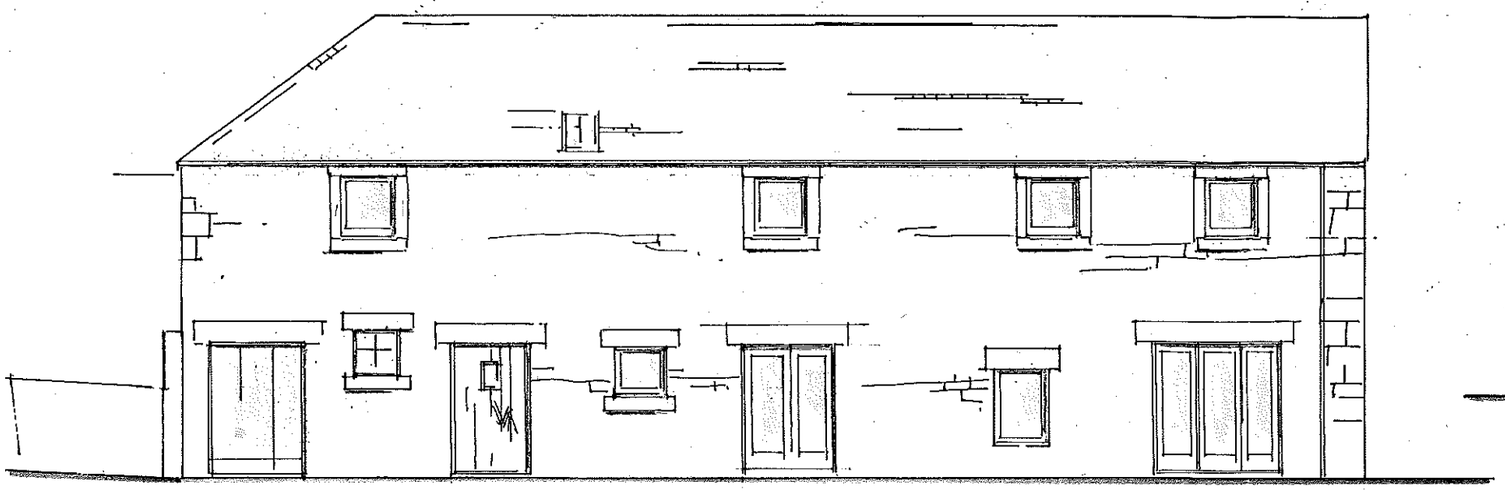

NORTH

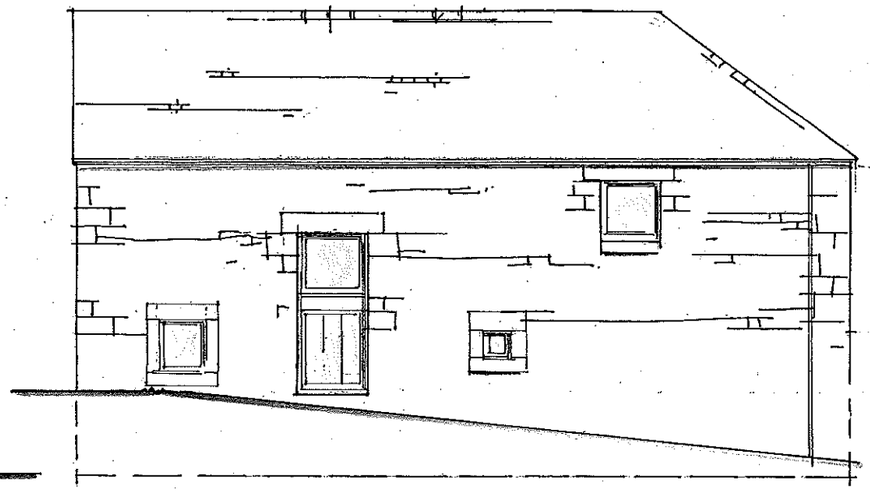

EAST

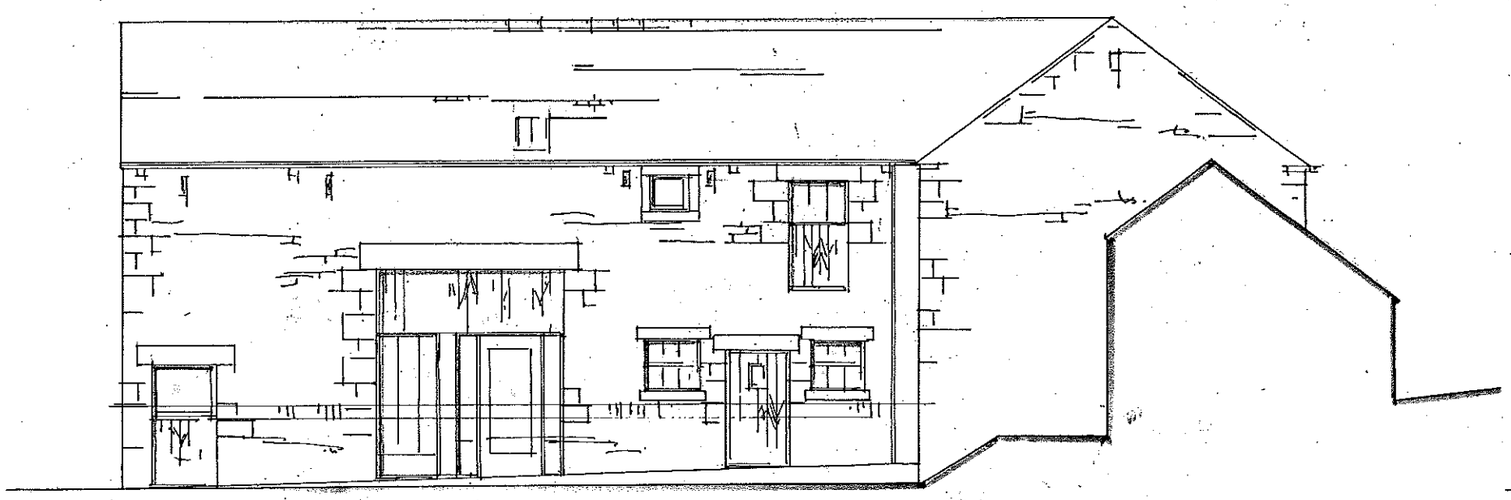

SOUTH

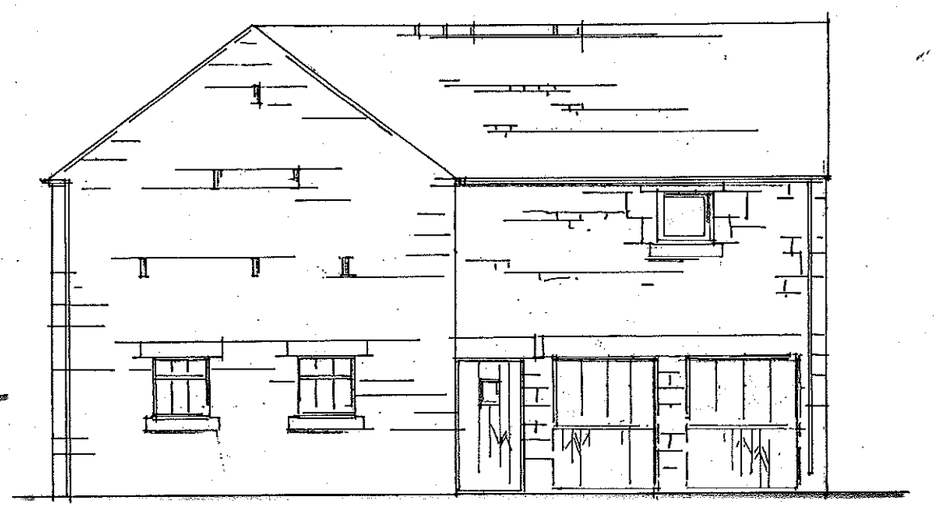

WEST

1 METRE X 5 METRES AT 1:100 SCALE

DRAWING NO. **HDB 05 ELEVATIONS AS PROPOSED** 1:100 SCALE @A3

PROPOSED CONVERSION (GPDO 2015 PART Q) OF A TRADITIONAL AGRICULTURAL BUILDING (BARN) TO PROVIDE 3 NO. 2 STOREY DWELLINGS AT **HOLLY DALE FARM** DOUSE LANE BRADNOP ST13 7NF

05 2017